



Existing Site plan 1:200

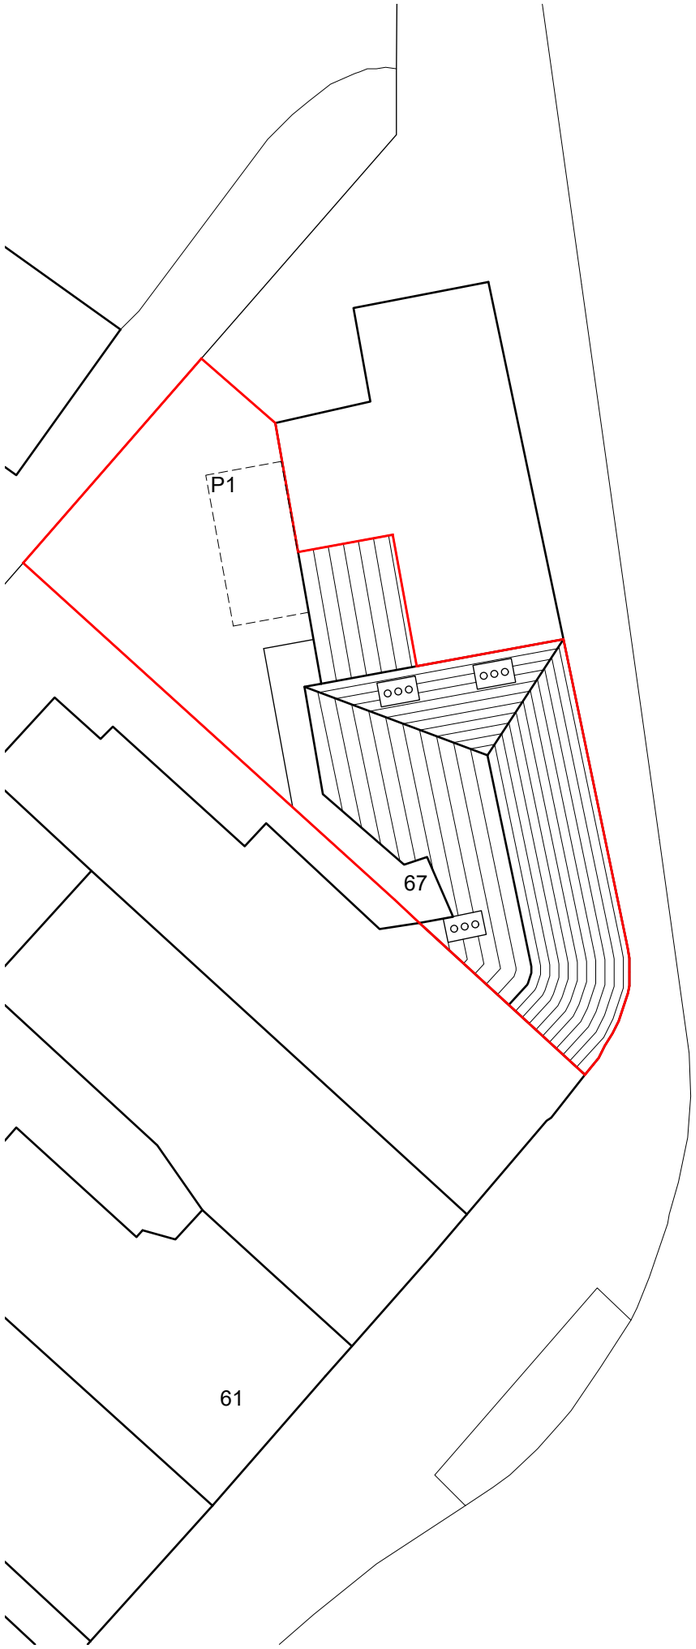

Proposed Site plan 1:200

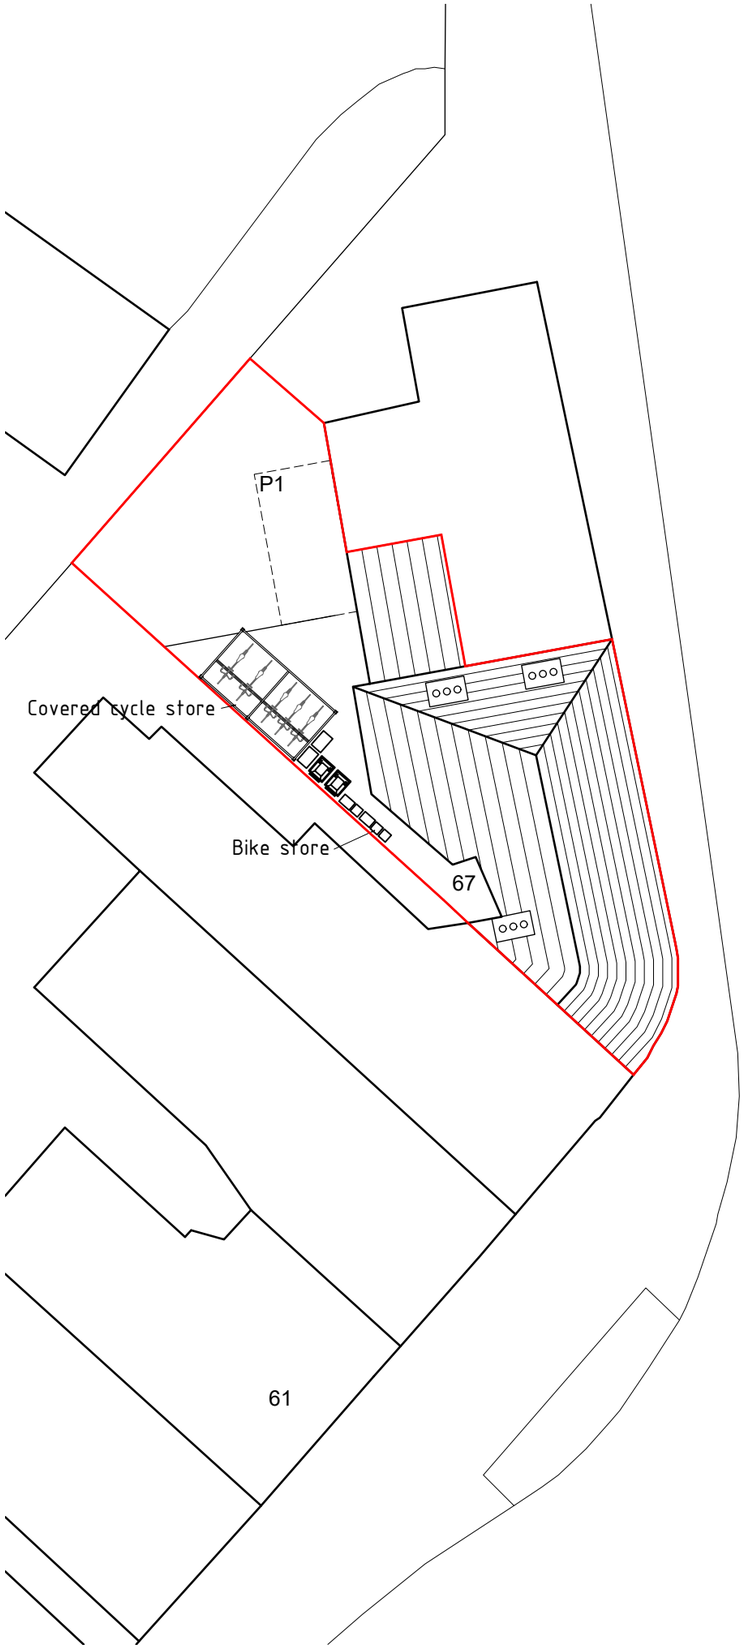


Site location plan 1:1250

1:1250 10m 20m 30m 40m 50m 60m 70m 80m 90m 100m

1:200 1m 2m 4m 6m 8m 10m 12m 14m 16m 18m 20m

©Crown Copyright and database rights 2025 OS 100047474

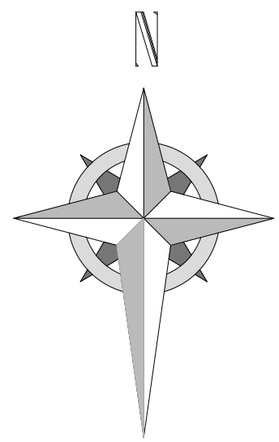

HDS ARCHITECTURAL SERVICES
HDS Architectural Services, The Foundry,
15 Yorke Street, Wrexham
LL13 8LW
Tel (01978) 345250
www.hdsarchitectural.co.uk

Project;
67 King Street, Wrexham, LL11 1HR

Title;	**Scale (A3);**
13-Site location plan	1:200/1250
Dwg No;	**Date;**
KS/PD/13	29.01.25

Revision;

Rev A - Add Larger Bin Store - 03-07-25