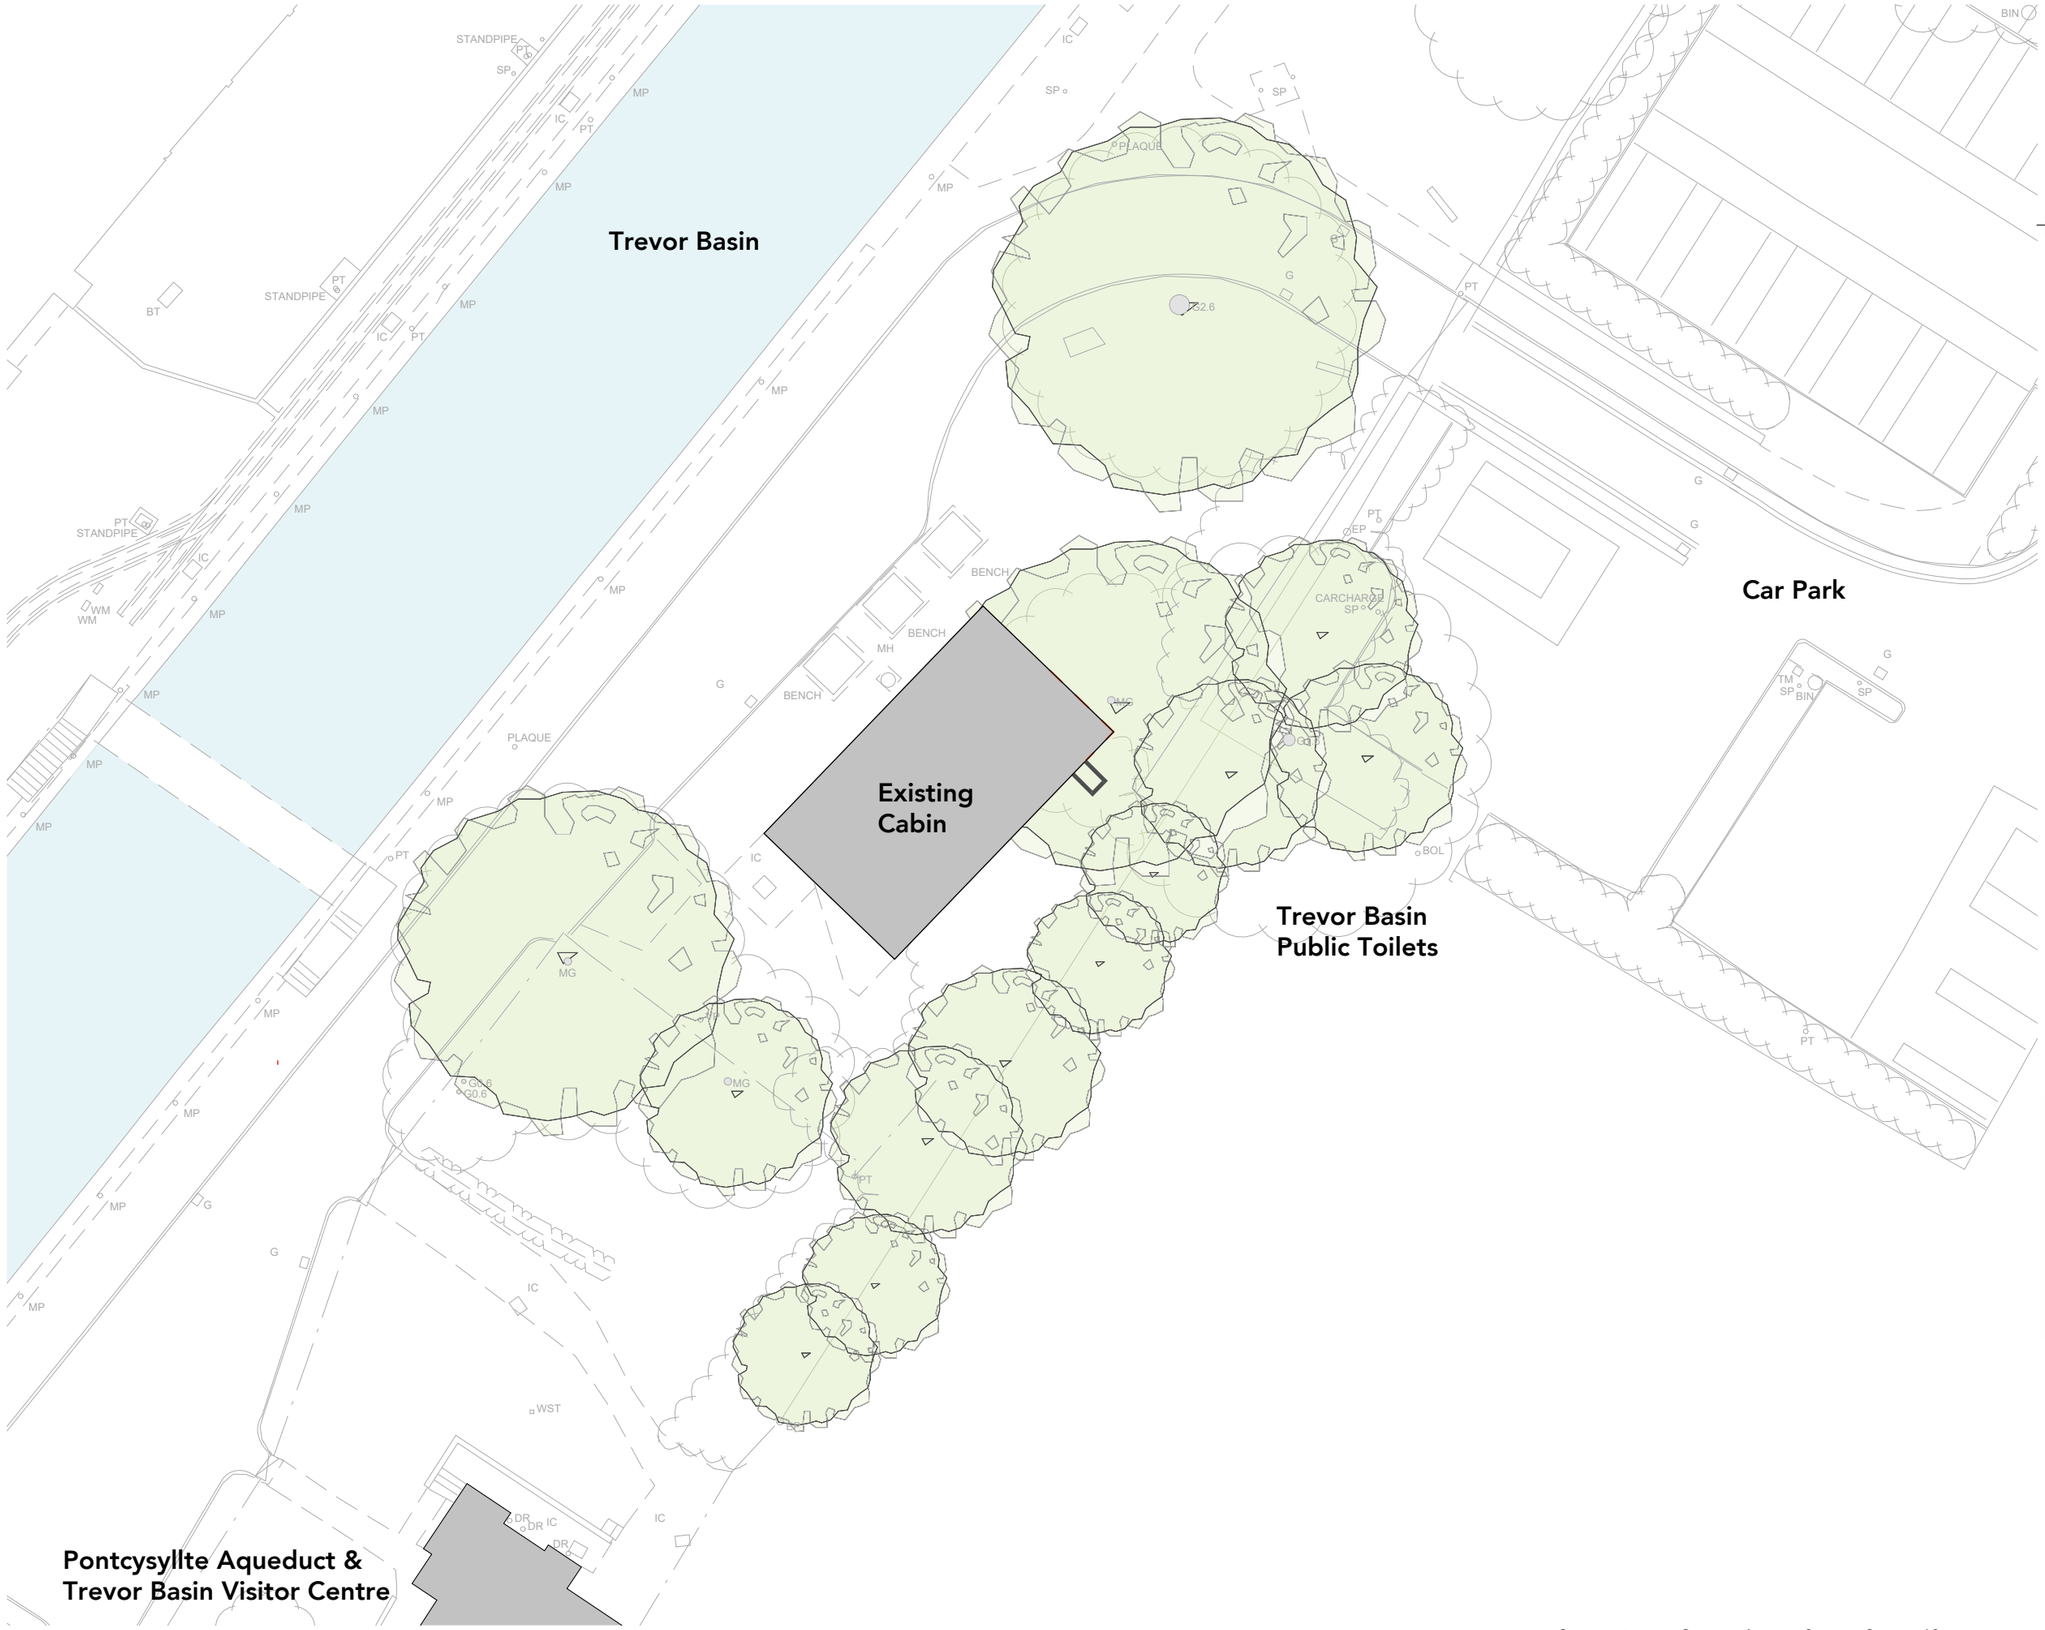


Existing Site Plan

1 : 250

2 0 2 4 6 8 10 m

SCALE 1:200

N

Note:
Do not scale from this drawing.
Dimensions are to be checked on site.
If in doubt please ask.

Rev	Date	Intls	Details
P02	2024.07.26	LB	Revised to suit Client comment and site analysis. Issued for approval.
P01	2024.07.05	LB	Initial info for Client queries.

© The moral rights of the author are hereby asserted.
This drawing and design is the sole property of Buttress Ltd and must not be reproduced without permission.
Buttress Ltd is Registered in England and Wales: 5363573

Canal & River Trust

Buttress

Manchester
41 Bengal Street
Manchester
M4 6AF
0161 236 3303
www.buttress.net

Leeds
Clockwise, Yorkshire House
Greek Street, Leeds
LS1 5SH
0113 539 7965

Certified B Corporation

Project Title	Trevor Basin - Pod
Client	Canal & River Trust
Location	Wrexham, LL20 7TT
Drawing ref	Existing Site Plan
Date	19/03/2025
Scale	1 : 250
Checker	LB
Size	
Job No:	9815
Status	S4

Project	Origin	Volume	Level	Type	Role	Number	Rev
TREVR	BUT	XX	00	DR	A	01001	P02