




## Proposed Site Section
Scale 1:100

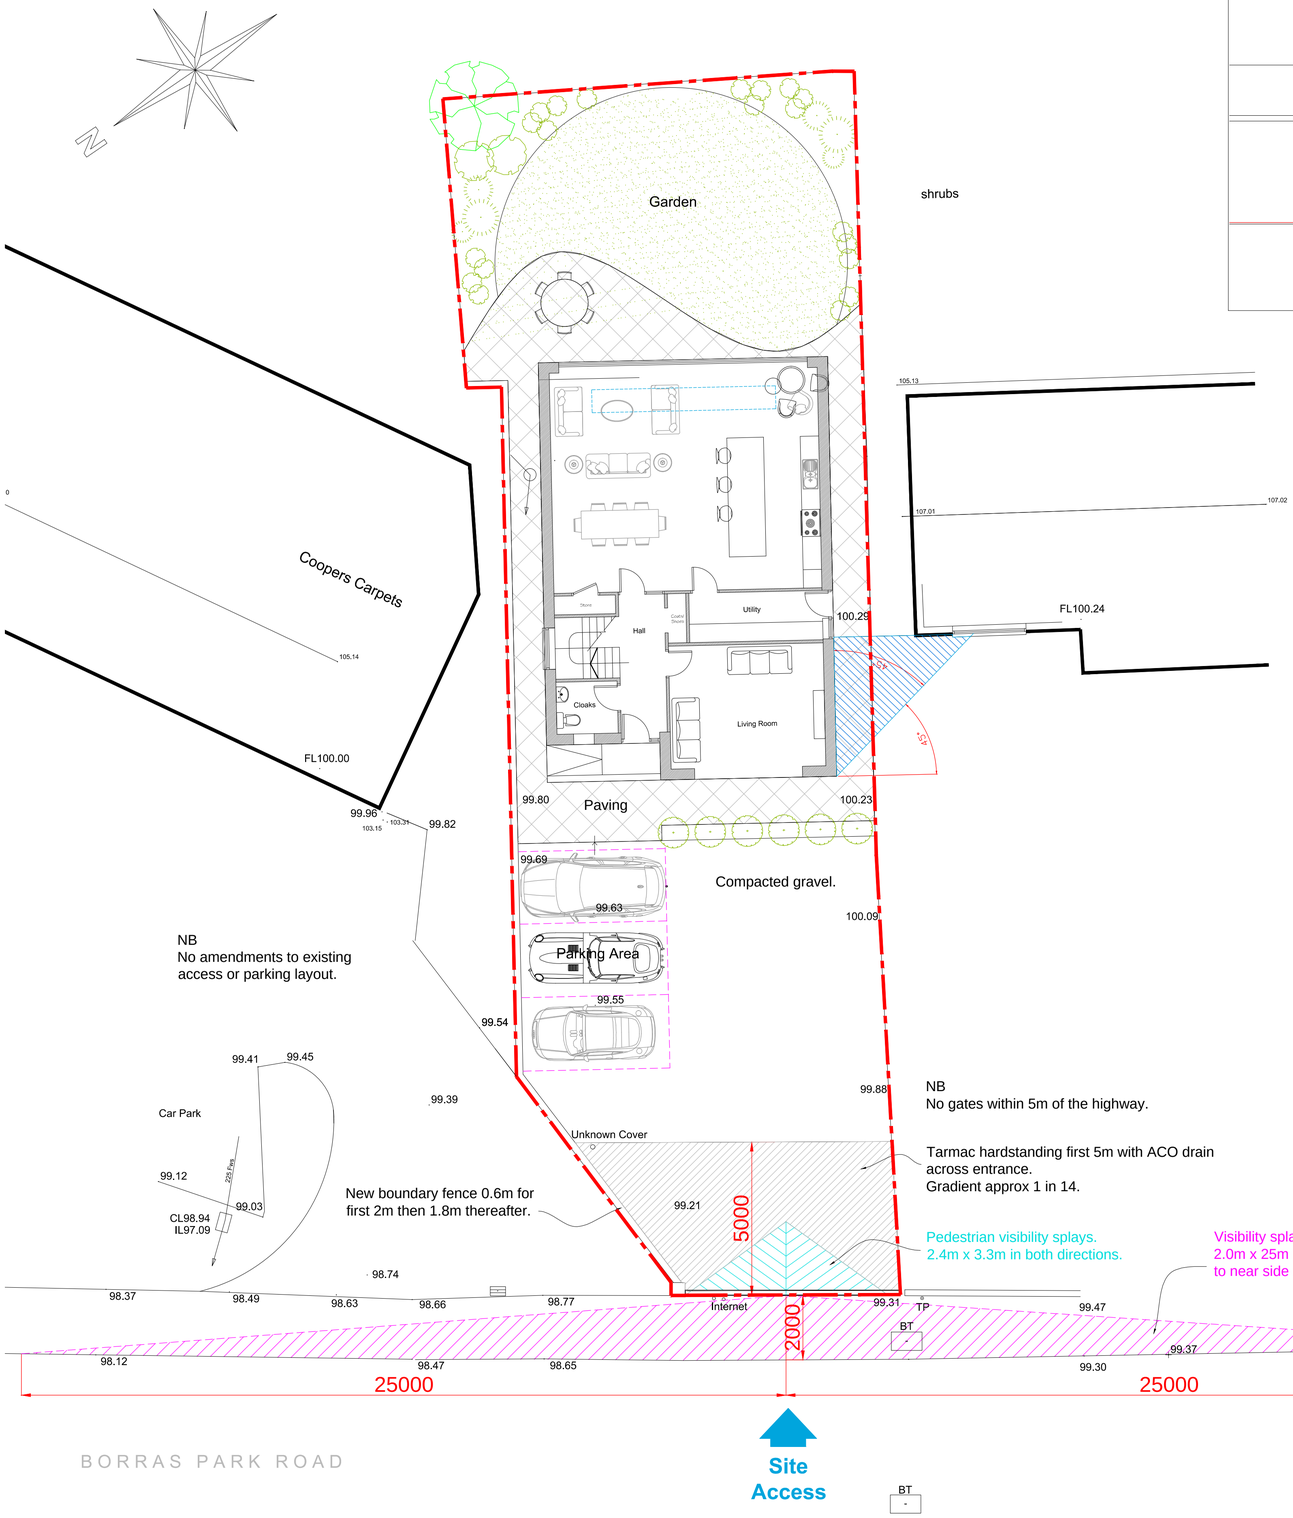


# PROPOSED SITE PLAN
Scale 1:100

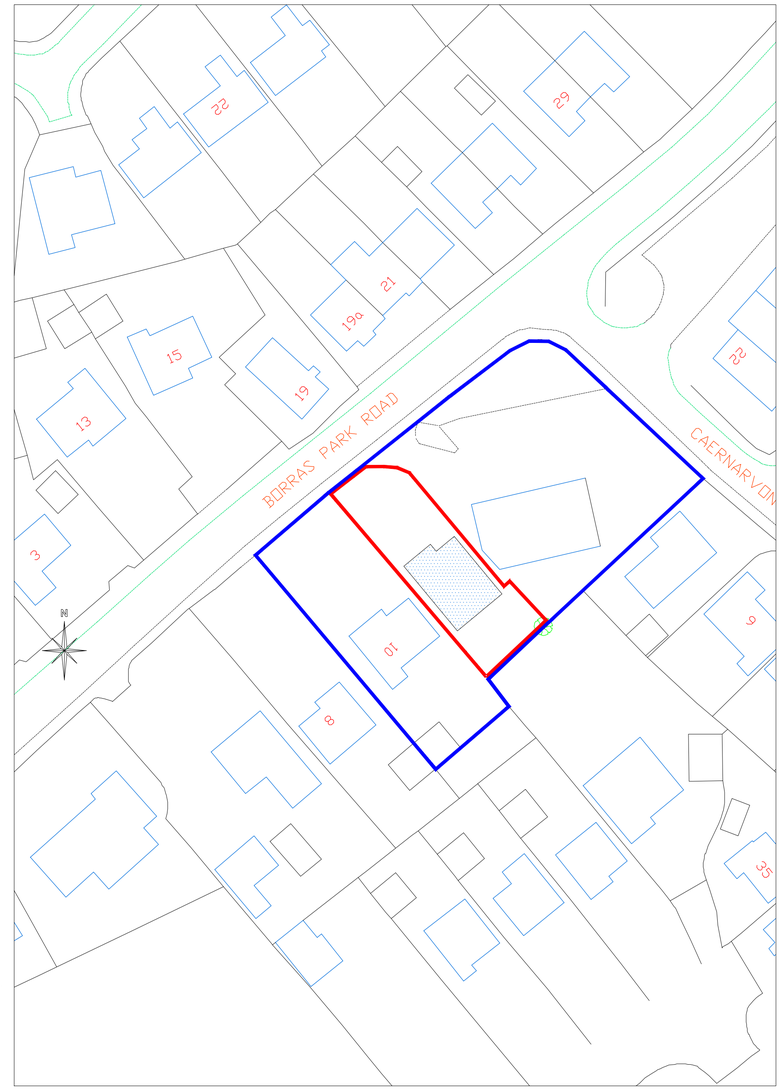


## Proposed Block Plan
Scale 1:500


cad CULLIS+ARCHITECTURAL+DESIGN
LABC partner
25 Sunningdale Close
Wrexham
North Wales
LL13 9QU
T 01978 264376
M 07791 480768
E ajones540@btinternet.com


Client: Mr. & Mrs. Koumas.

Drawing Title: Proposed Site Plan.

Job Title: New Dwelling to Borras Park Road, Wxm, Adjacent to Coopers Carpets.

| Date: | Scale: | Rev: | Drg No: |
|---|---|---|---|
| March 2020 | 1:100 at A1 | | PD186/04 |