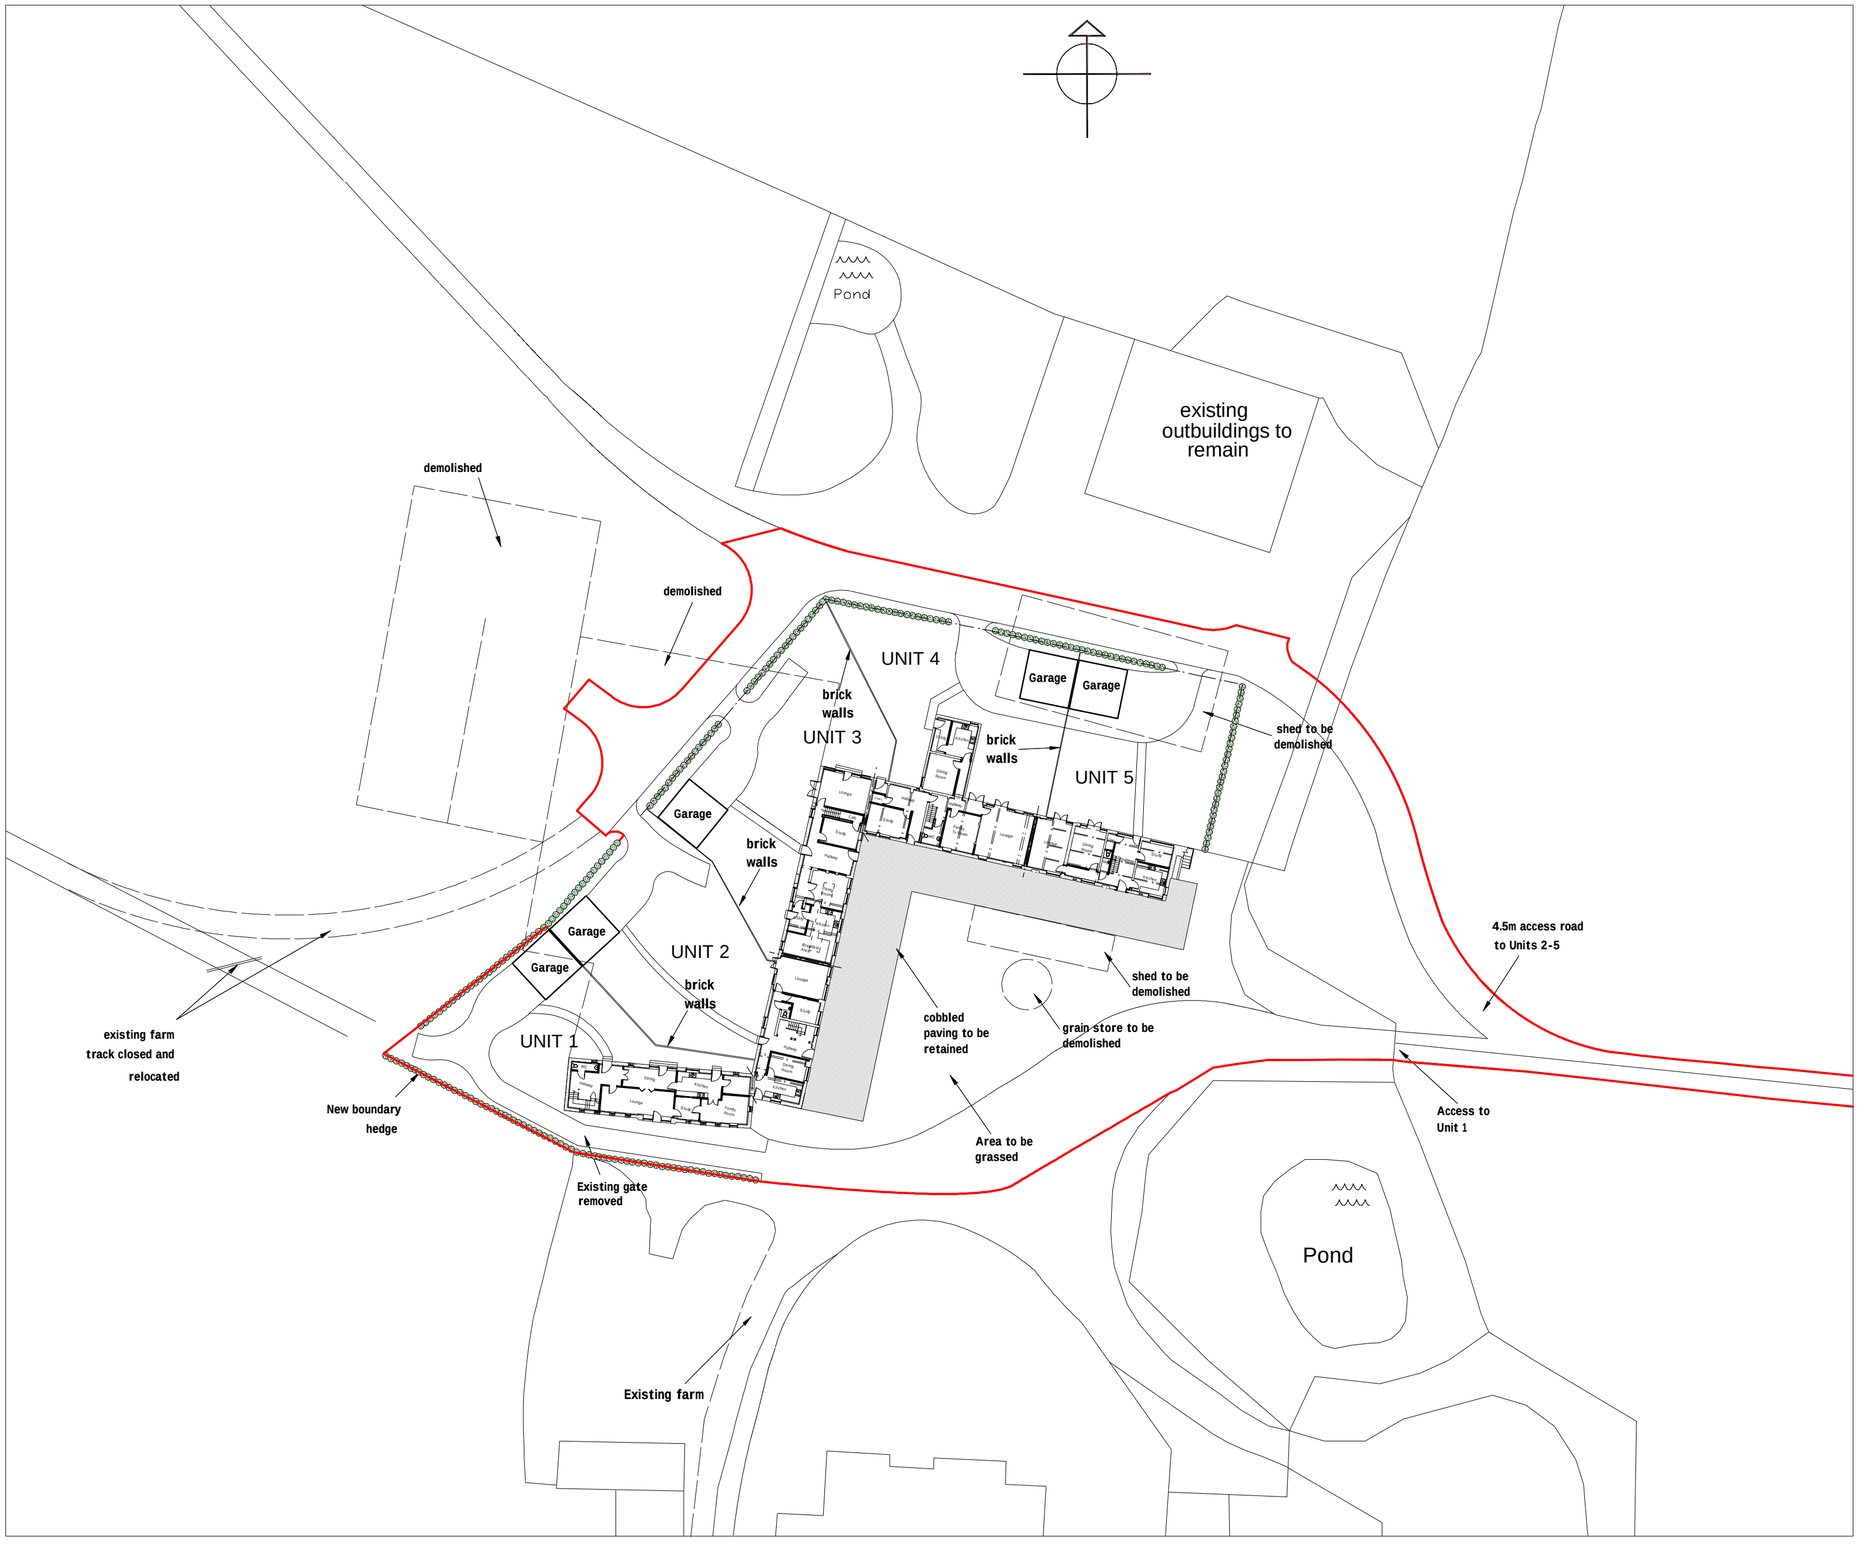


Site Plan 1:500

Rev	Date	Detail	Initial

Project:
Proposed residential development at
Bangor on Dee,
Wrexham,
LL13 0DA.

Title: Site Plan

Scale: (A3) 1:500

Drawn By: E Jackson

Date: Jan 2018

Drawing No: S043/005

Sheet: 1 of 1

blueprint architectural services

partner LABC

Office 3K4,
Redwither Business Tower,
Wrexham. LL13 9XT
Tel: 01978 356500
www.blueprintarchitectural.com