


Front Elevation



Side Elevation

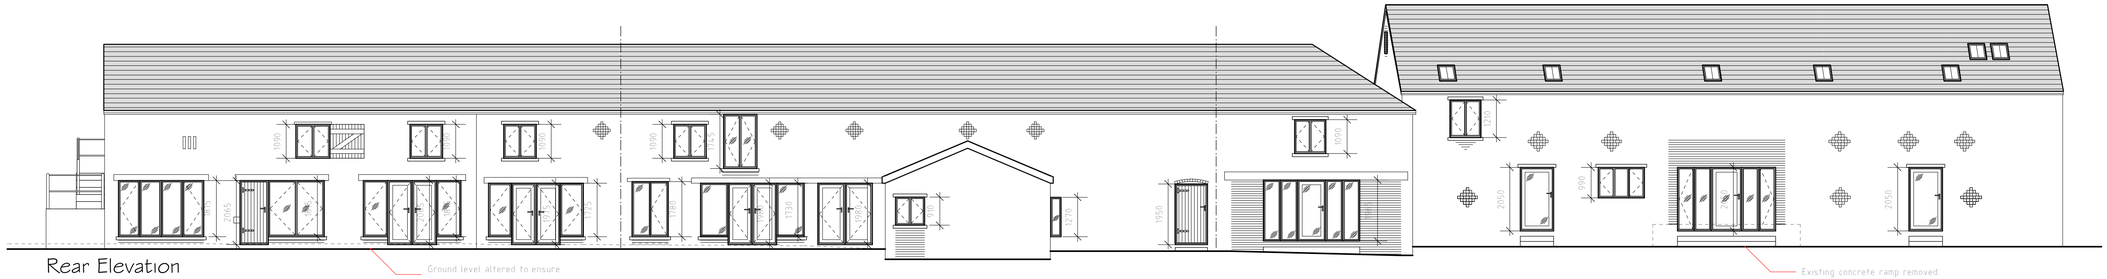

Rear Elevation



Side Elevation

DUE TO BUILDINGS LOCATION CONTRACTOR TO REFER TO FLOOD MITIGATION MEASURES AND DECIDE ON METHODS OF CONSTRUCTION.

DO NOT SCALE FROM DRAWINGS IF IN DOUBT ASK.

Please read in conjunction with Engineer's Specification

Rev	Date	Detail	Initial
D	12/24	Building regs amends	D.J.E
C	12/24	Window U-Value amends	SH
B	02/18	Design Amends	D.J.E
A	02/18	Design Amends	D.J.E

Project:
Proposed residential development at Bangor on Dee, Wrexham, LL13 0DA.

Title: Elevations

Scale: (A1) 1:100

Drawn By: D.J.Edwards

Date: Jan 2018

Drawing No: 5064/003

Sheet: 13 of 13

blueprint
architectural services

Office 3K4,
Redwither Business Tower,
Wrexham. LL13 9XT
Tel: 01978 356500
www.blueprintarchitectural.com

partner LABC

© copyright all rights reserved