



Front Elevation

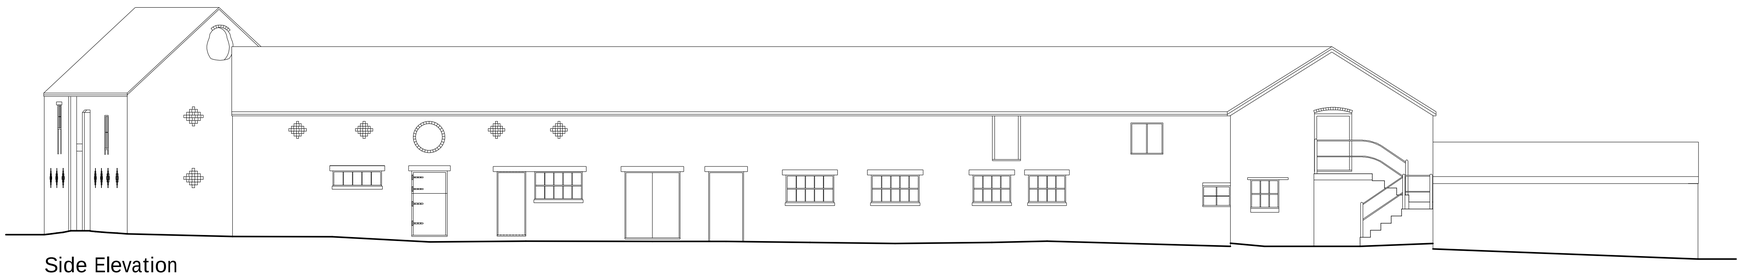

Side Elevation

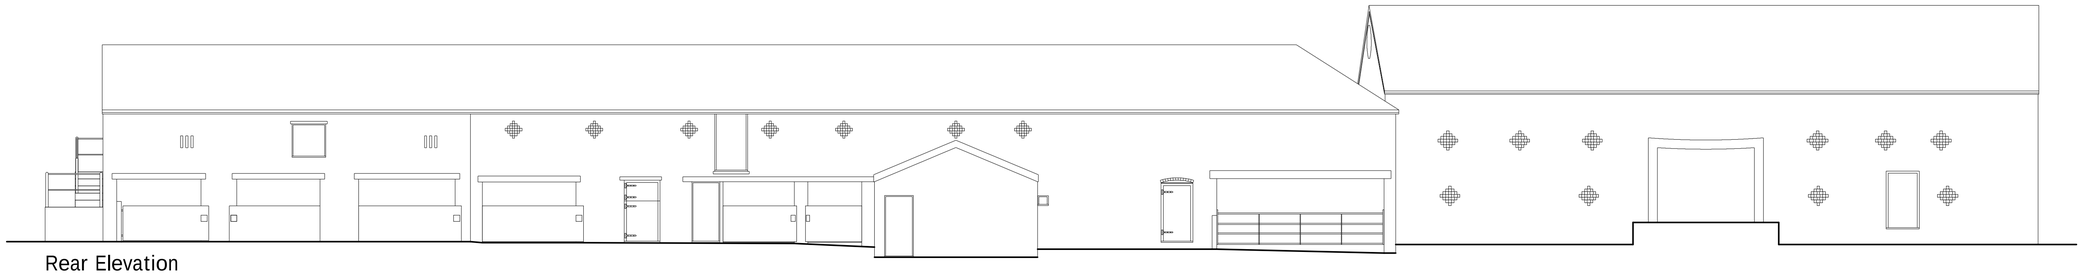

Rear Elevation



Side Elevation

DO NOT SCALE FROM DRAWINGS, IF IN DOUBT ASK.

Rev	Date	Detail	Initial

Project:
Proposed residential development at
Bangor on Dee,
Wrexham,
LL13 0DA.

Title:	Scale: (A1)
Existing: Elevations	1:100

Drawn By:	Date:
J Felgate	Dec 2017
Drawing No:	Sheet:
S064/001	4 of 4

blueprint
architectural services

partner LABC

Office 3K4,
Redwither Business Tower,
Wrexham. LL13 9XT
Tel: 01978 356500
www.blueprintarchitectural.com
© copyright all rights reserved