
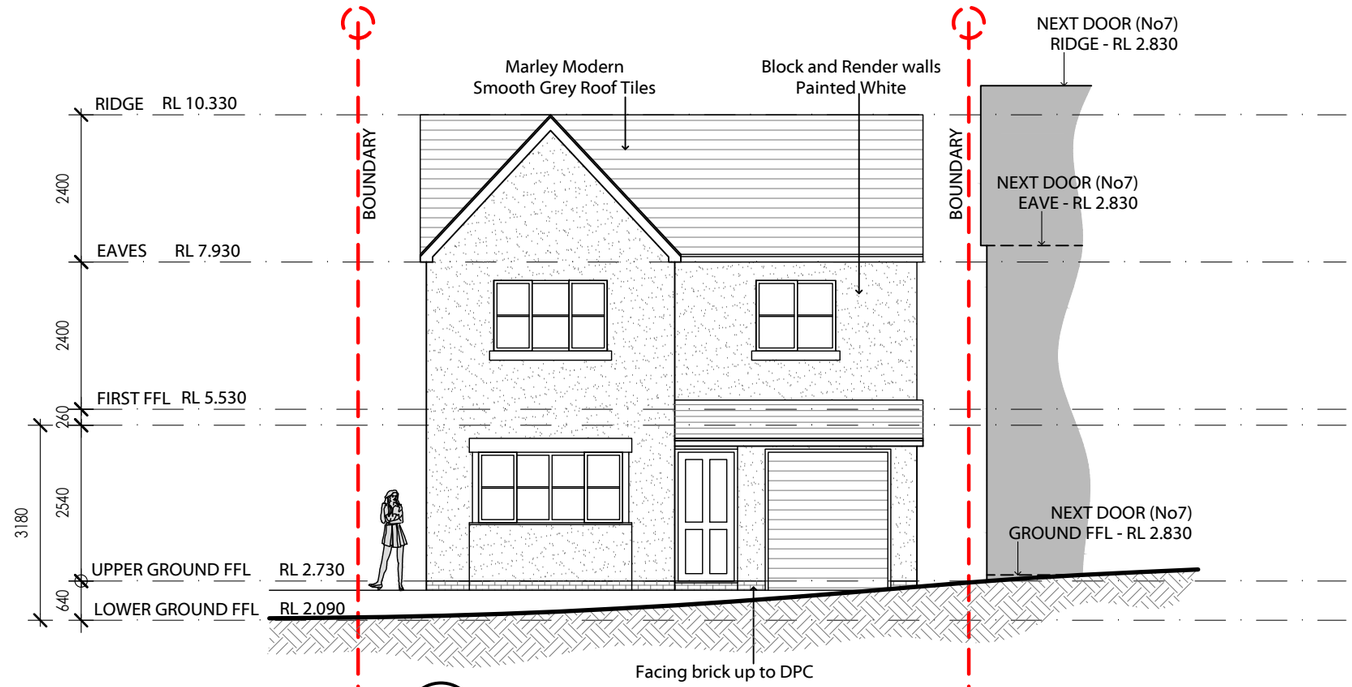


01 FRONT ELEVATION
-- 1:100

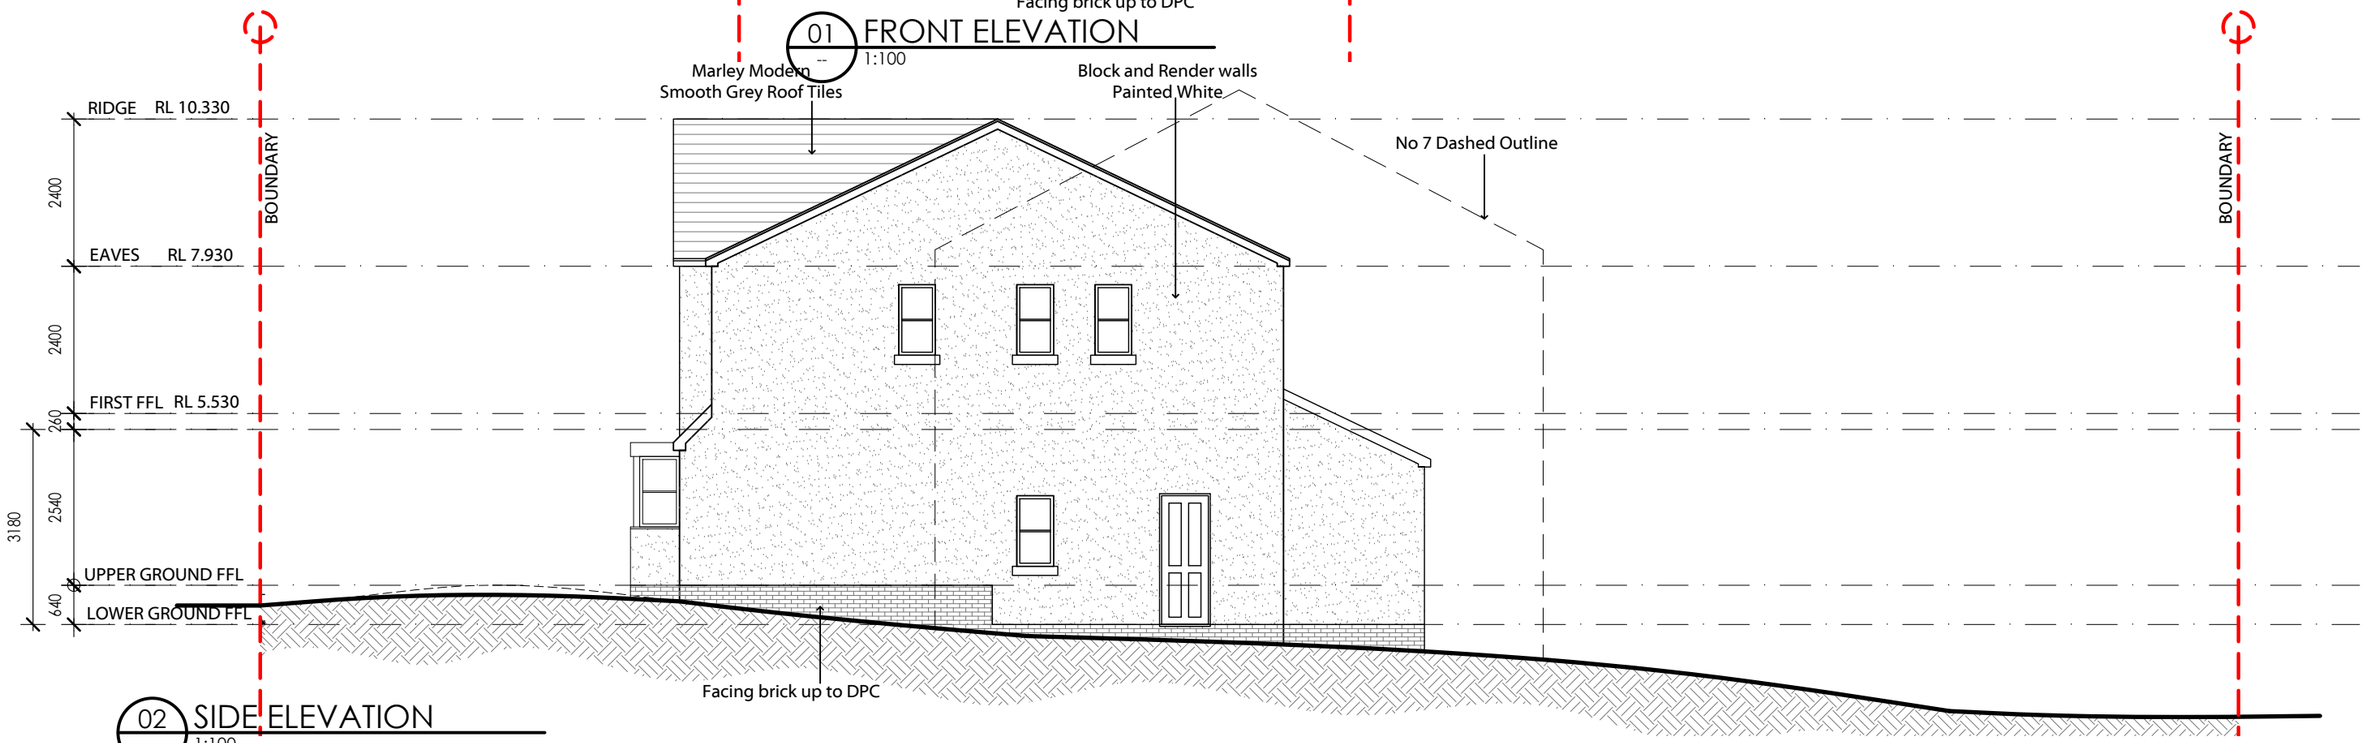

02 SIDE ELEVATION
-- 1:100

Rev	Description	By	Date
C	APPROVAL OF CONDITIONS - NEXT DOOR RL's (WD.300)	AP	09.07.25
B	PLANNING ISSUE - APPROVAL OF CONDITIONS	AP	23.06.25
A	SKETCH	AP	16.06.25

Notes

Do not scale from drawings.
Errors to be reported immediately to the architect.
To be read in conjunction with all relevant Architects', Services and Structural Engineers' drawings.
All existing site, tree and building information has been compiled from different sources.
All dimensions to be checked on site.

© Copyright - Adam Pierpoint

POINT PLANNING AND DESIGN
Cedar Lodge, Bronygarth, Oswestry, Shropshire, SY10 7LY
E adampierpoint@hotmail.co.uk
www.pointplanning.co.uk

NORTH

Project
LAND ADJACENT 7 ROSLYN, ROSE HILL, BRYNTEG, WREXHAM, LL11 6LL

Project No.
2503

Revision
B

Date	13.05.2025	Sign off		Designed	AP
CAD File	PP / 2503			Drawn	AP

Scale/Format
1:100 / A3

Drawing Name
External Elevations

Drawing No.
WD.300