
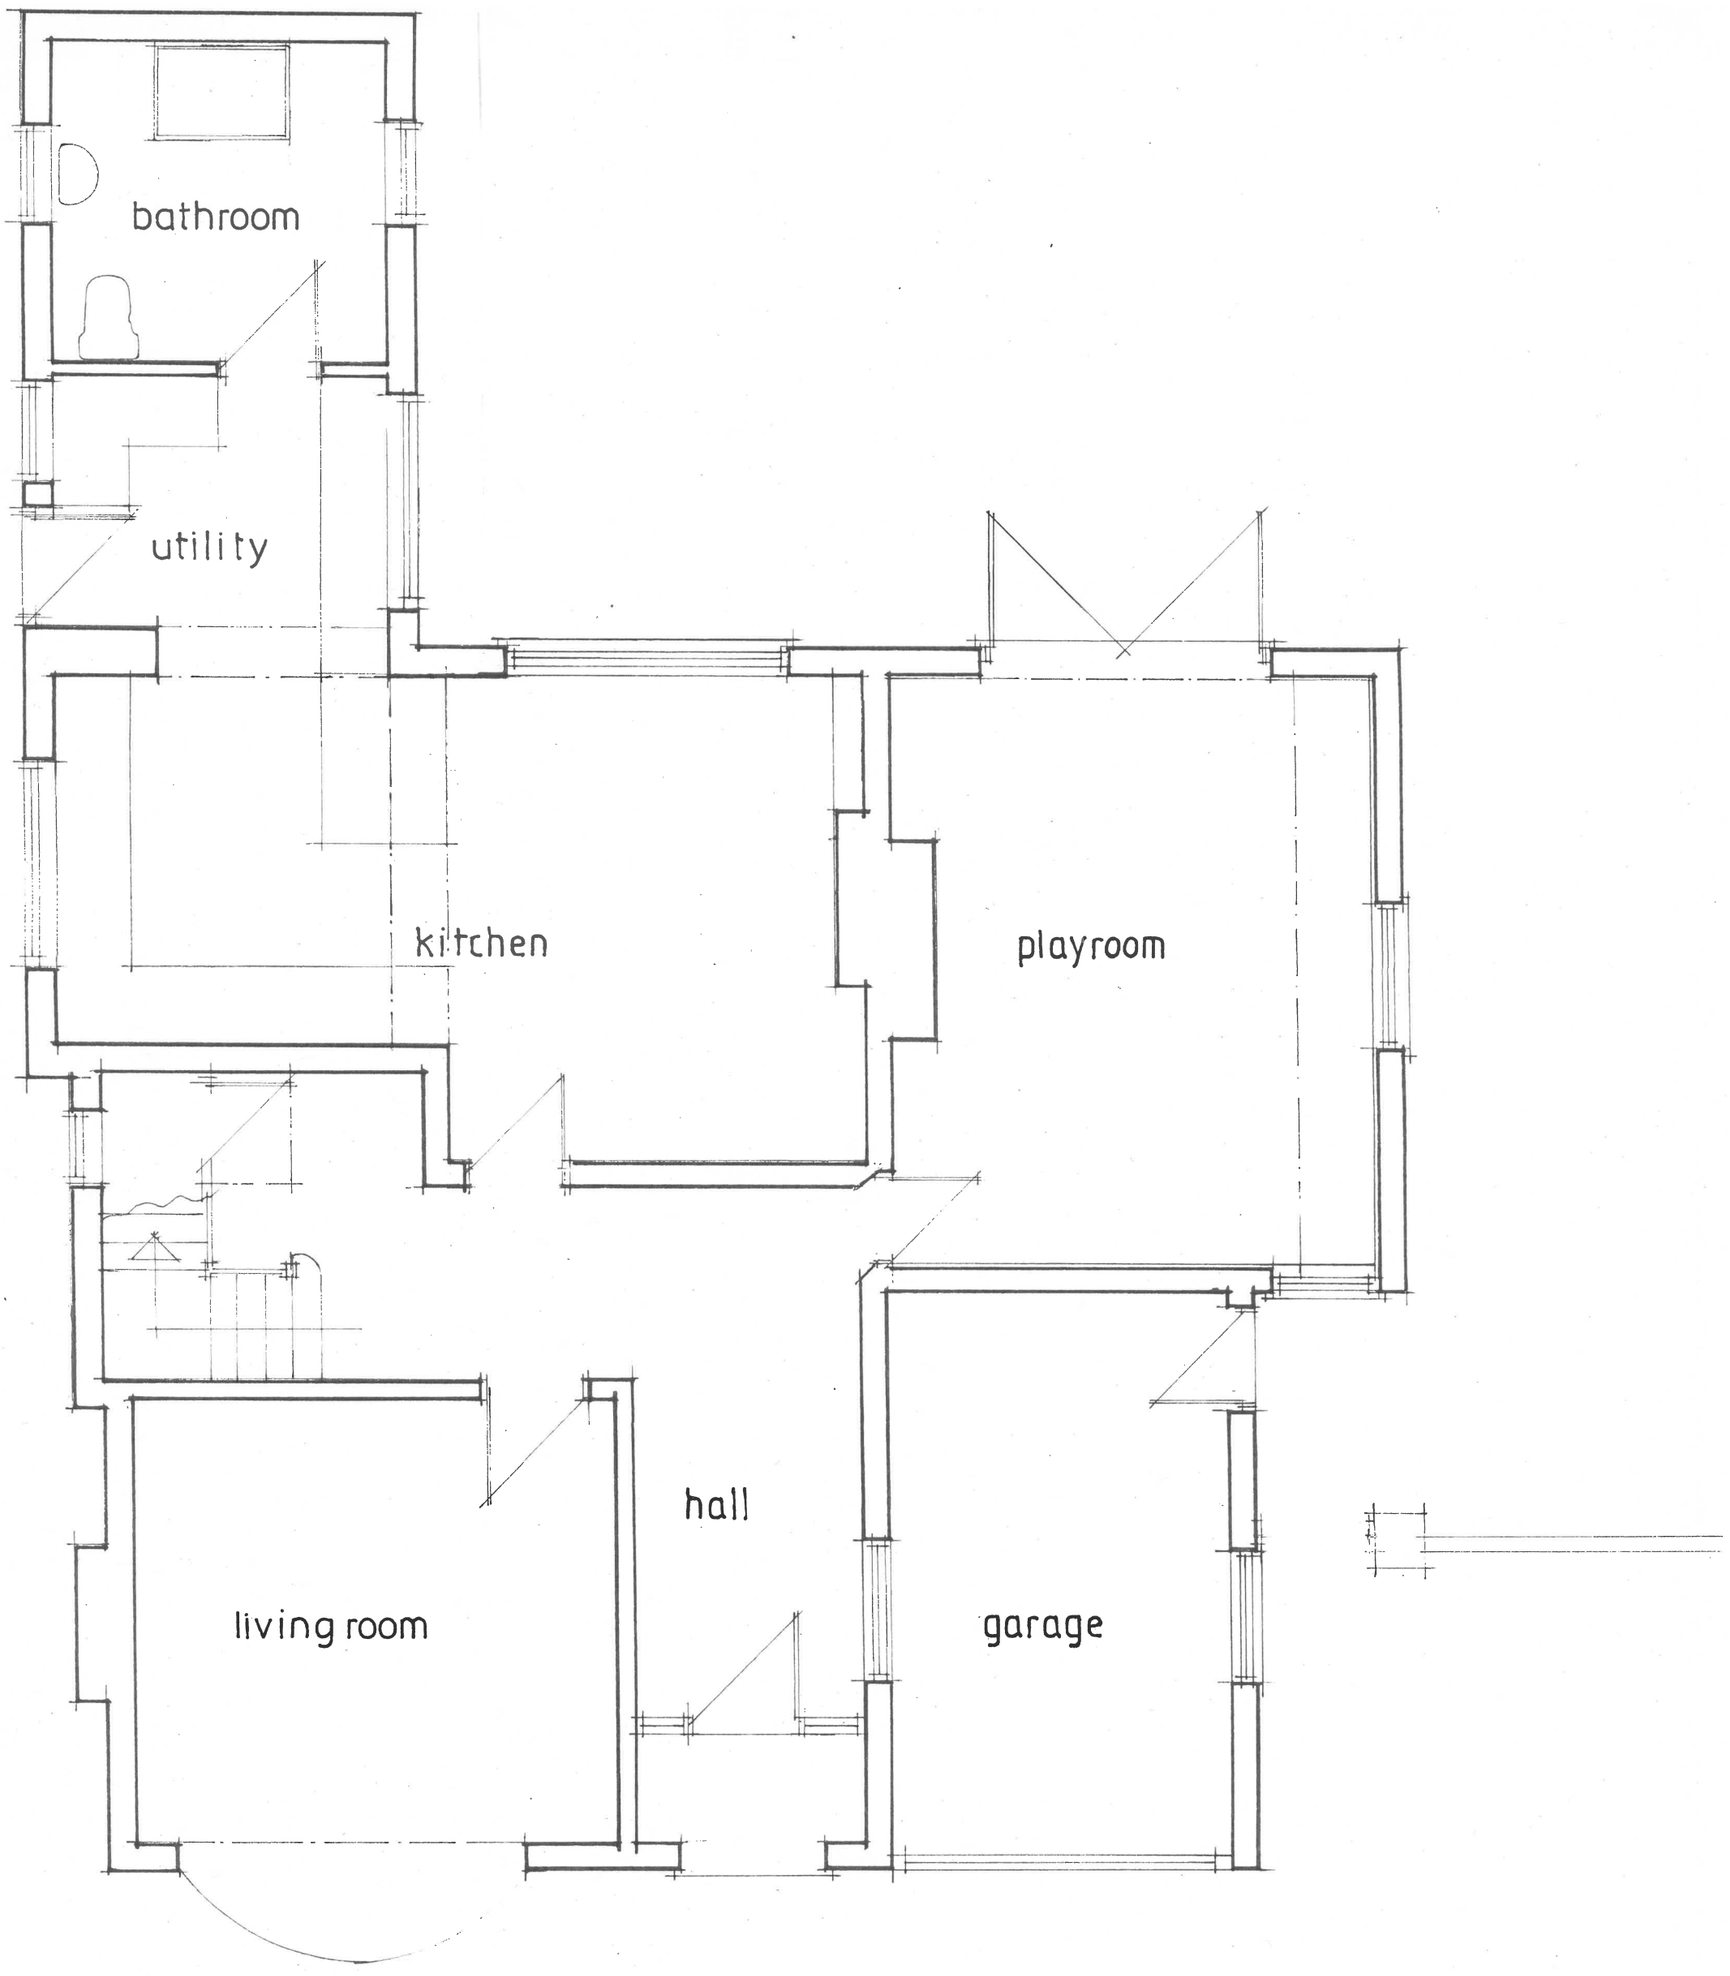


GROUND FLOOR LAYOUT AS EXISTING


SCALE 1:50 A3 plan size

0 1m 2m

OAKLEA, CHAPEL LANE,
CHIRK, WREXHAM.

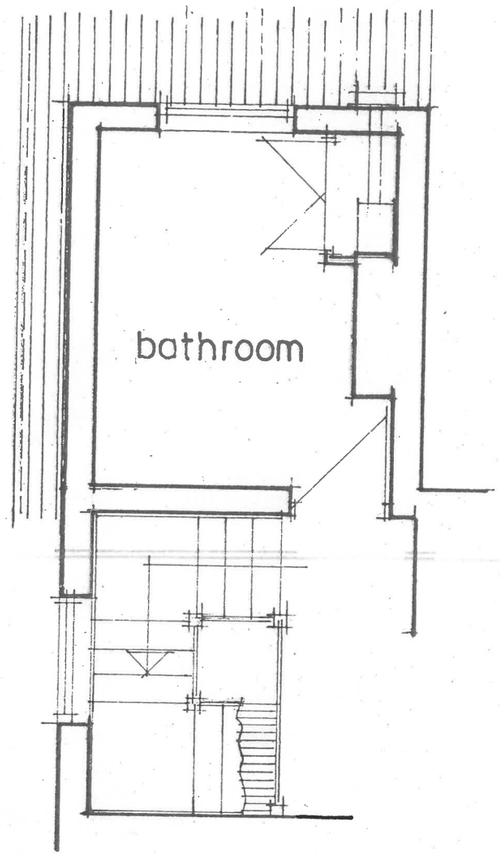


FIRST FLOOR BATHROOM
AS EXISTING

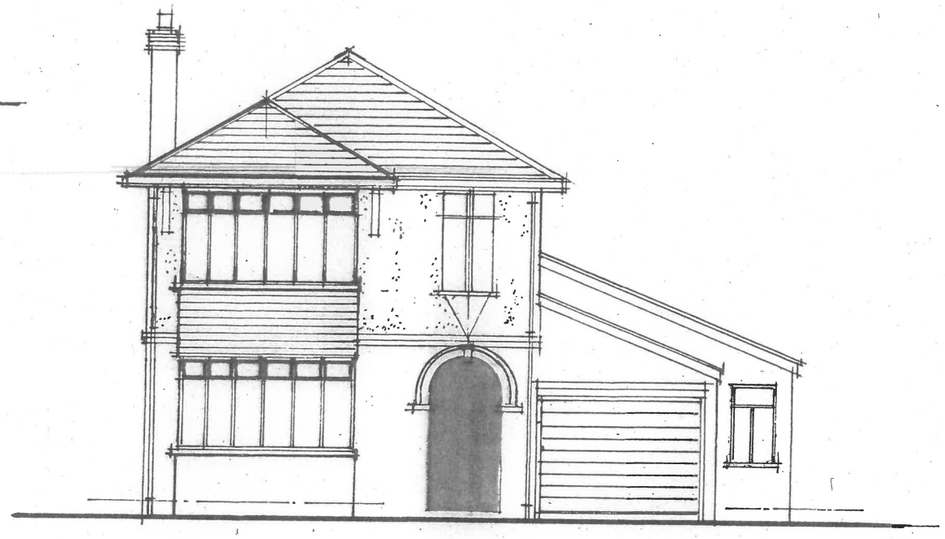

EXISTING FRONT ELEVATION



EXISTING SIDE ELEVATION

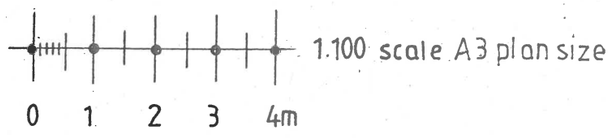

OAKLEA, CHAPEL LANE,
CHIRK, WREXHAM.