




Existing Front Elevation

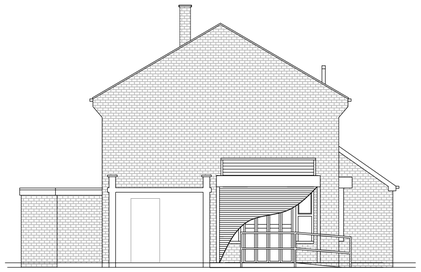

Existing Left Elevation

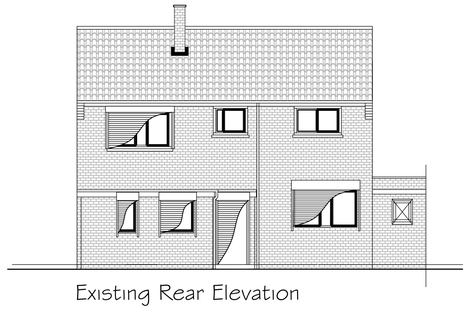


Existing Rear Elevation

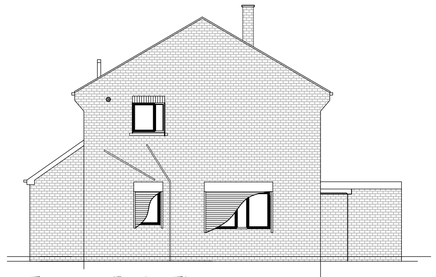

Existing Right Elevation

0 1m 2m 3m 4m 5m 6m 7m 8m 9m 10m


Scale Bar @ 1:100

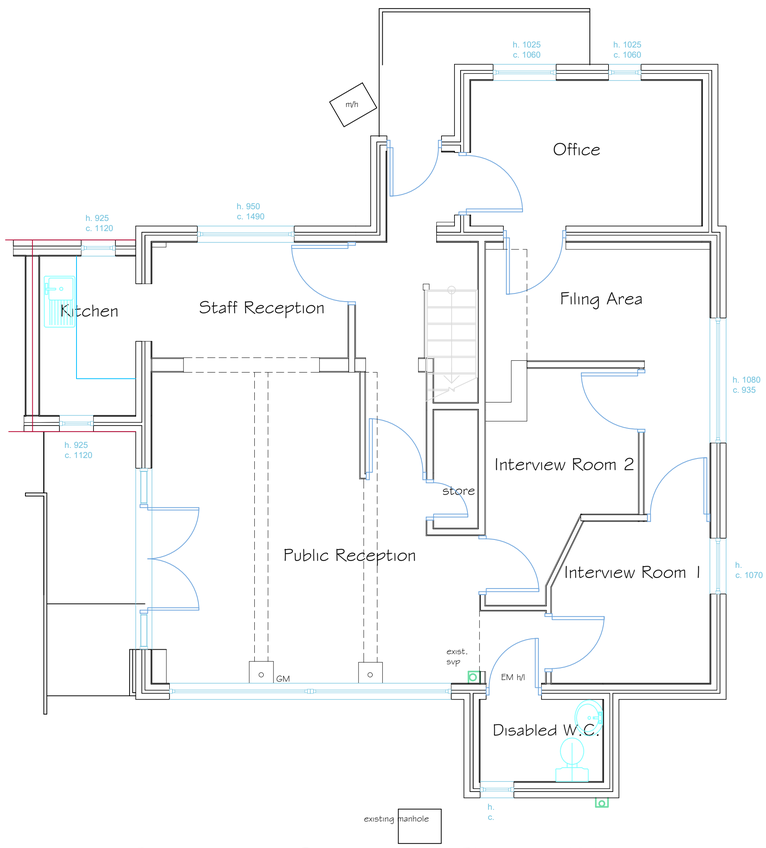

Existing Ground Floor Plan



Existing First Floor Plan

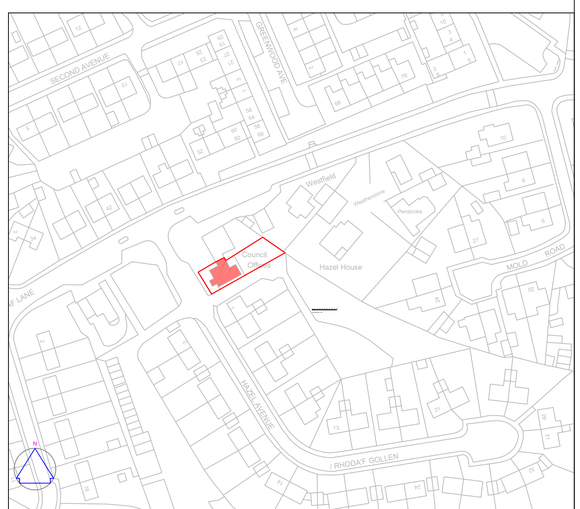

0 1m 2m 3m 4m 5m 6m 7m 8m 9m 10m

Scale Bar @ 1:50

WREXHAM COUNTY BOROUGH COUNCIL
Property Investment,
Housing and Economy,
Ruthin Road,
Wrexham.
LL13 7TU

Tel: (01978) 315300

Project:
Gwersyllt Estate Office

Detail:
EXISTING PLANS & ELEVATIONS

Drawn By:	Date:	Checked By:	
AWB/GW	Nov 22		
Scale: 1:50, 1:100, 1:1250 @ A1	Project No: HBS 1167	Dwg No: A1-01	Rev: