
N

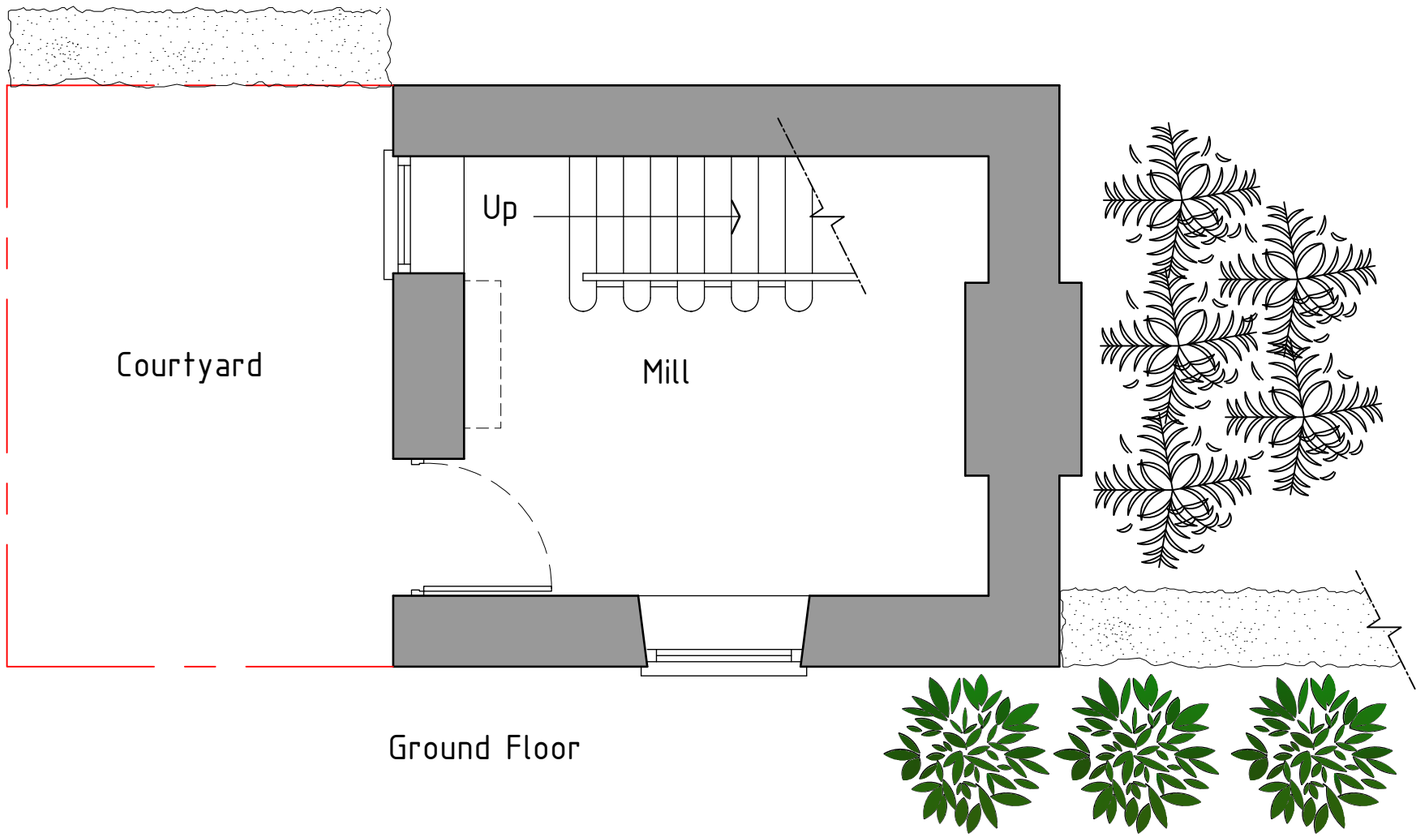

Ground Floor

Ground floor plan 1:50

As Existing

HDS ARCHITECTURAL SERVICES
HDS Architectural Services, The Foundry,
15 Yorke Street, Wrexham
LL13 8LW
Tel (01978) 345250
www.hdsarchitectural.co.uk

Project;
Hen Felin, Llanarmon Dyffryn Ceiriog,
Llangollen, LL20 7LD

Title;	**Scale (A3);**
01-As Existing Ground Floor Plan	1:50
Dwg No;	**Date;**
HF/PD/01	20.06.25

Revision;