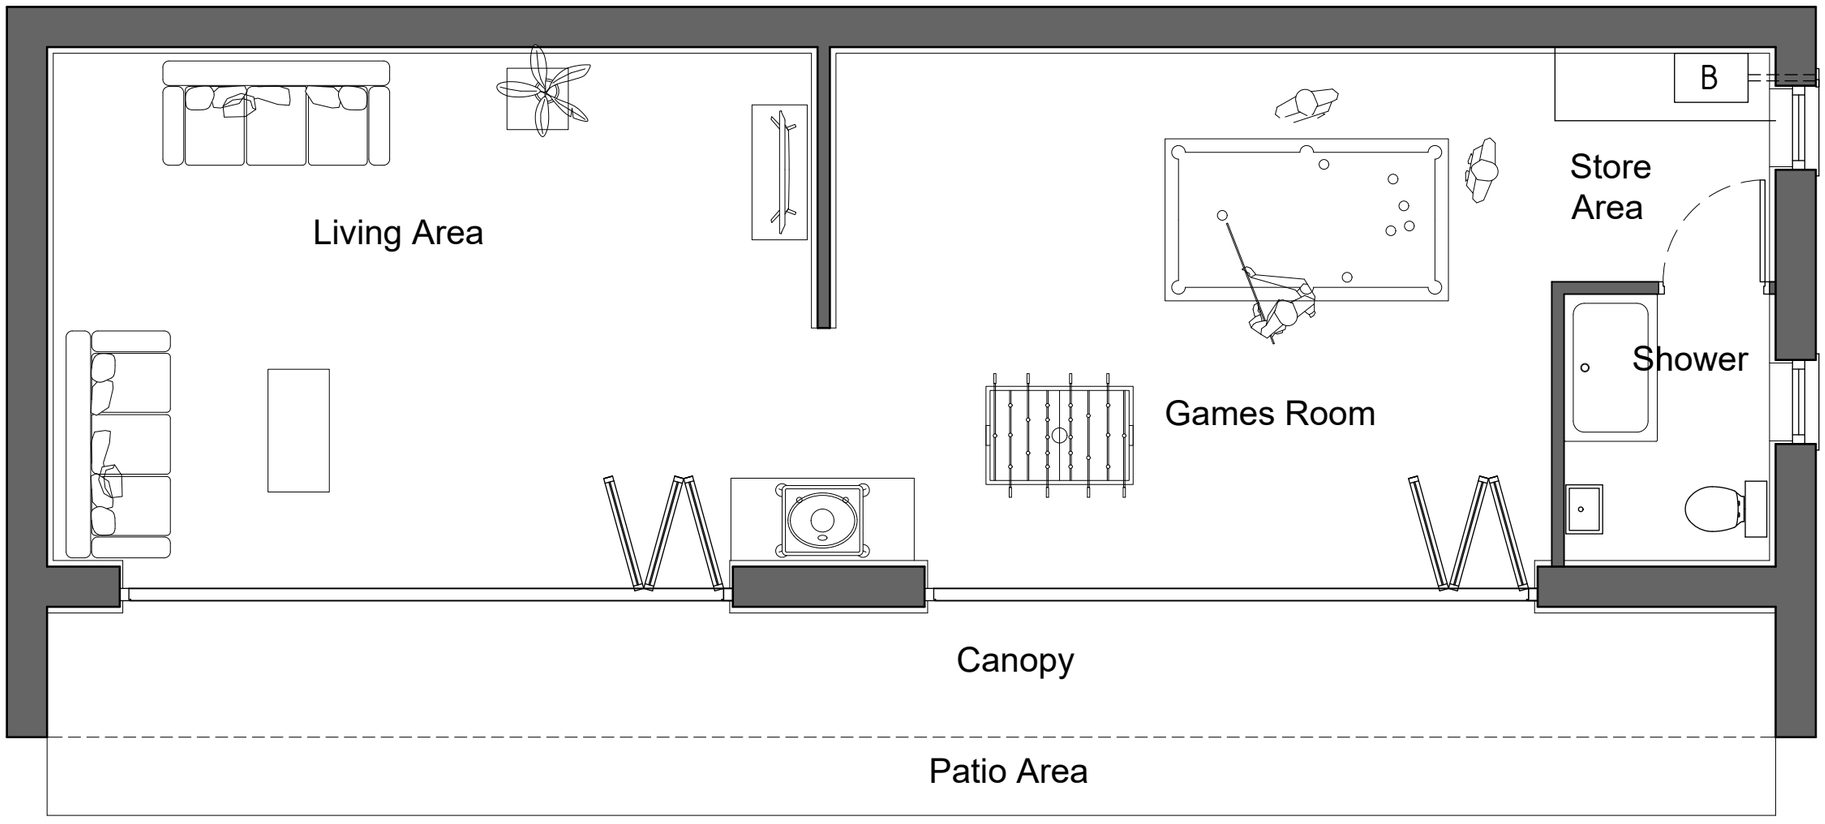


Ground Floor Plan 1:50

Proposed

HDS ARCHITECTURAL SERVICES	**Project;** Seacop, Glyon Lane, Brymbo, Wrexham, LL11 5LD	**Dwg No;** SC/PD/05	**Date;** 17.06.25
HDS Architectural Services, The Foundry, 15 Yorke Street, Wrexham LL13 8LW Tel (01978) 345250 www.hdsarchitectural.co.uk	**Title;** 05-Proposed Ground Floor Plan	**Scale (A3);**	**Revision;**