
N

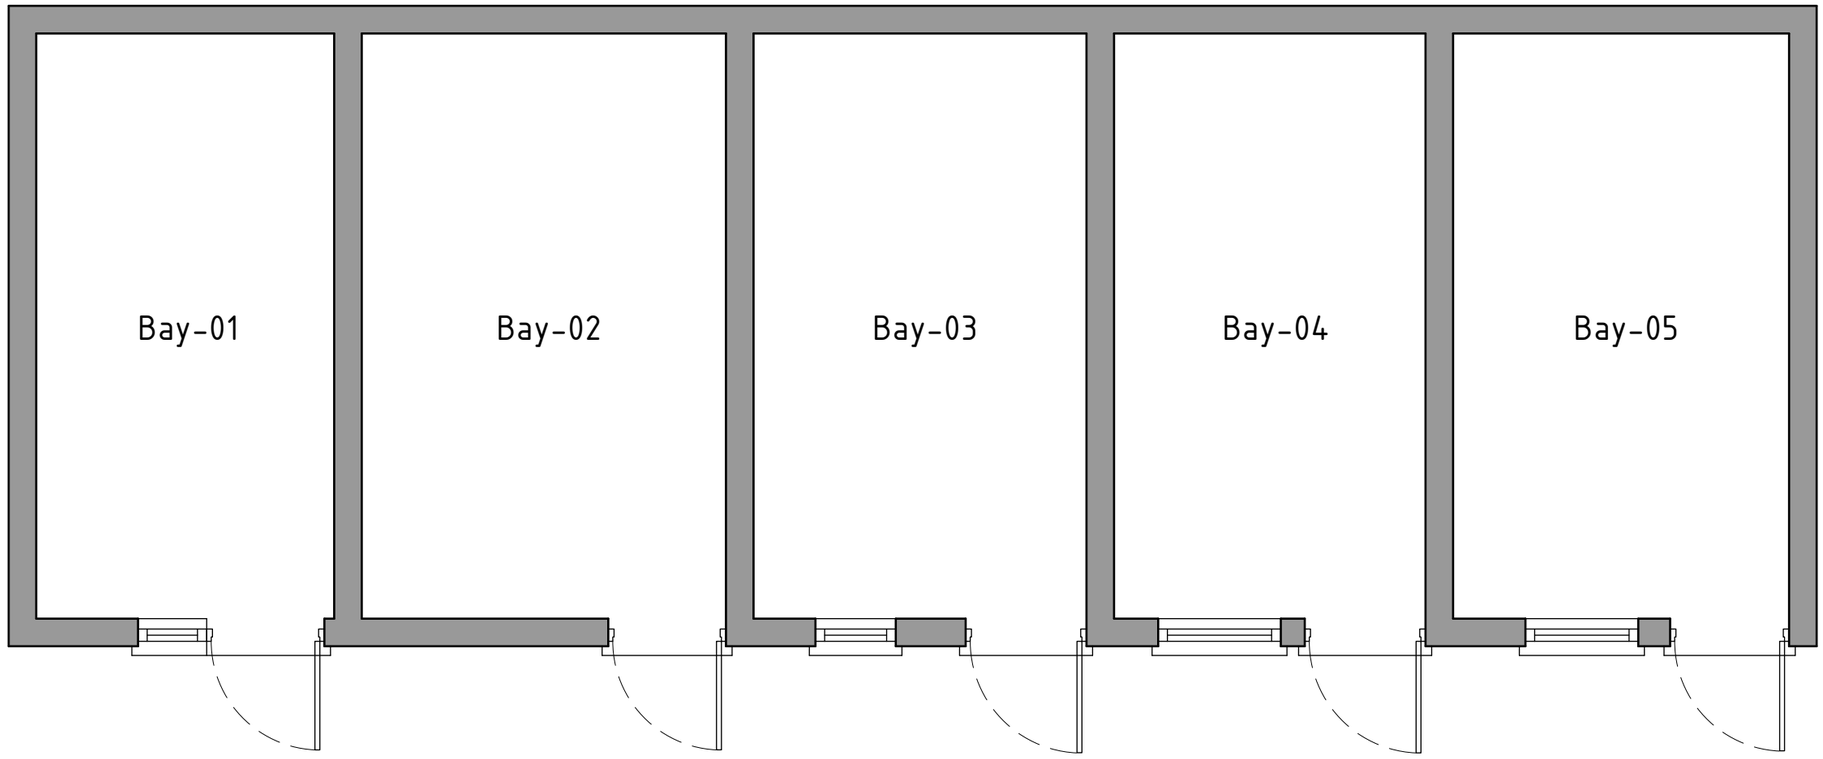

Ground Floor Plan 1:50

As Existing

HDS ARCHITECTURAL SERVICES

HDS Architectural Services, The Foundry,
15 Yorke Street, Wrexham
LL13 8LW
Tel (01978) 345250
www.hdsarchitectural.co.uk

Project;	Dwg No;	Date;
Seacop, Glyon Lane, Brymbo, Wrexham, LL11 5LD	SC/PD/03	17.06.25

Title;	Scale (A3);	Revision;
03-As Existing Ground Floor Plan		