



Site Plan 1:500

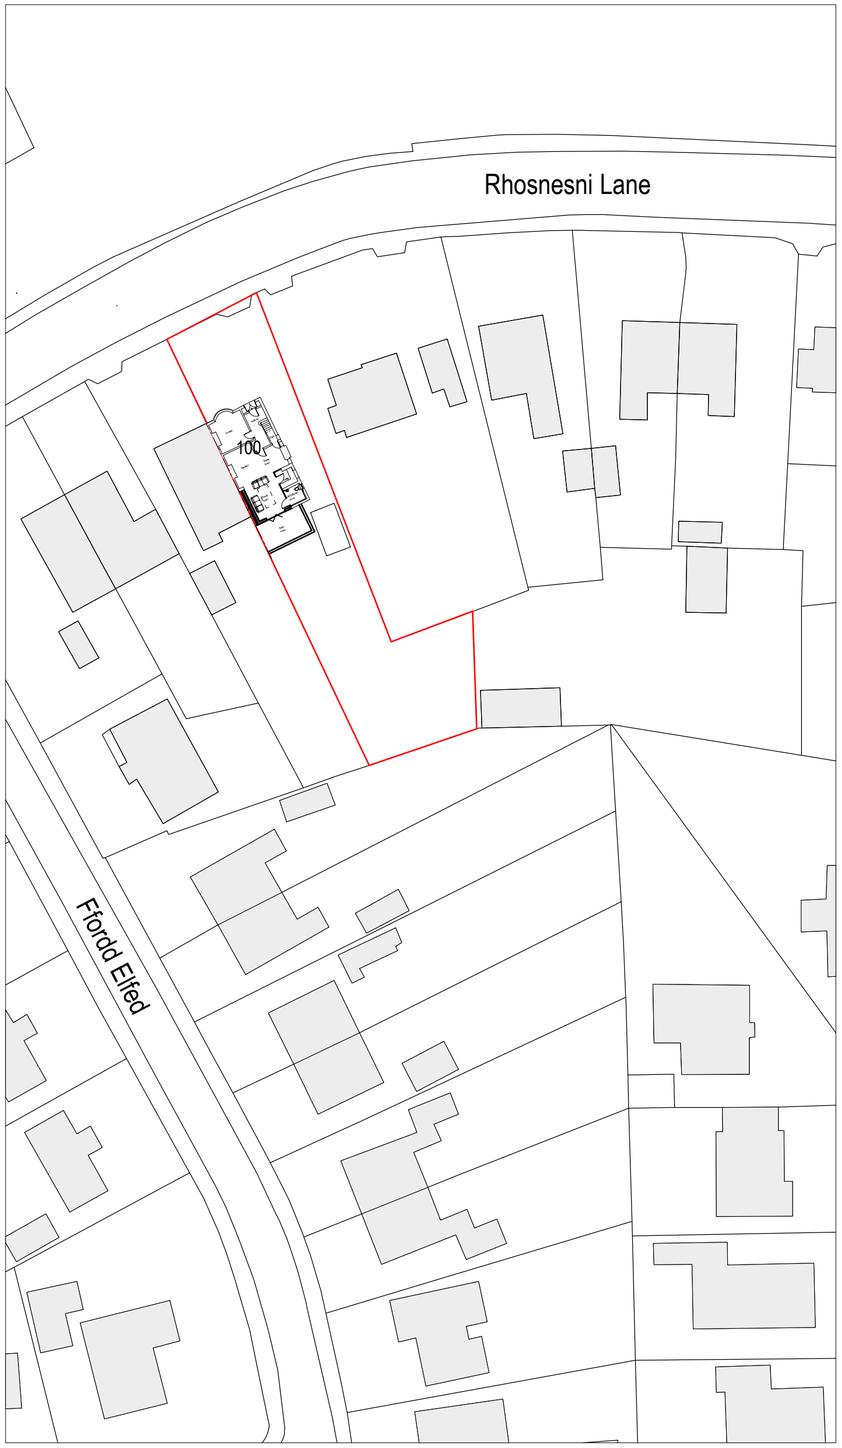

Location Plan 1:1250

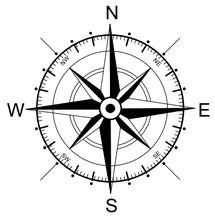

Rev	Date	Detail	Initial
A	07/25	Design Amends	D.J.E.

Project:
Proposed Alterations at,
100 Rhosnesni Lane,
Wrexham,
LL12 7NB

Title:
Site & Location Plan

Scale: (A2)
1:500 & 1:1250

Drawn By:
S Hatherall

Date:
July 2025

Drawing No:
M143/004

Sheet:
1 of 1

blueprint
architectural services

partner LABC

Office 3K4,
Redwither Business Tower,
Wrexham. LL13 9XT
Tel: 01978 356500
www.blueprintarchitectural.com

© copyright all rights reserved