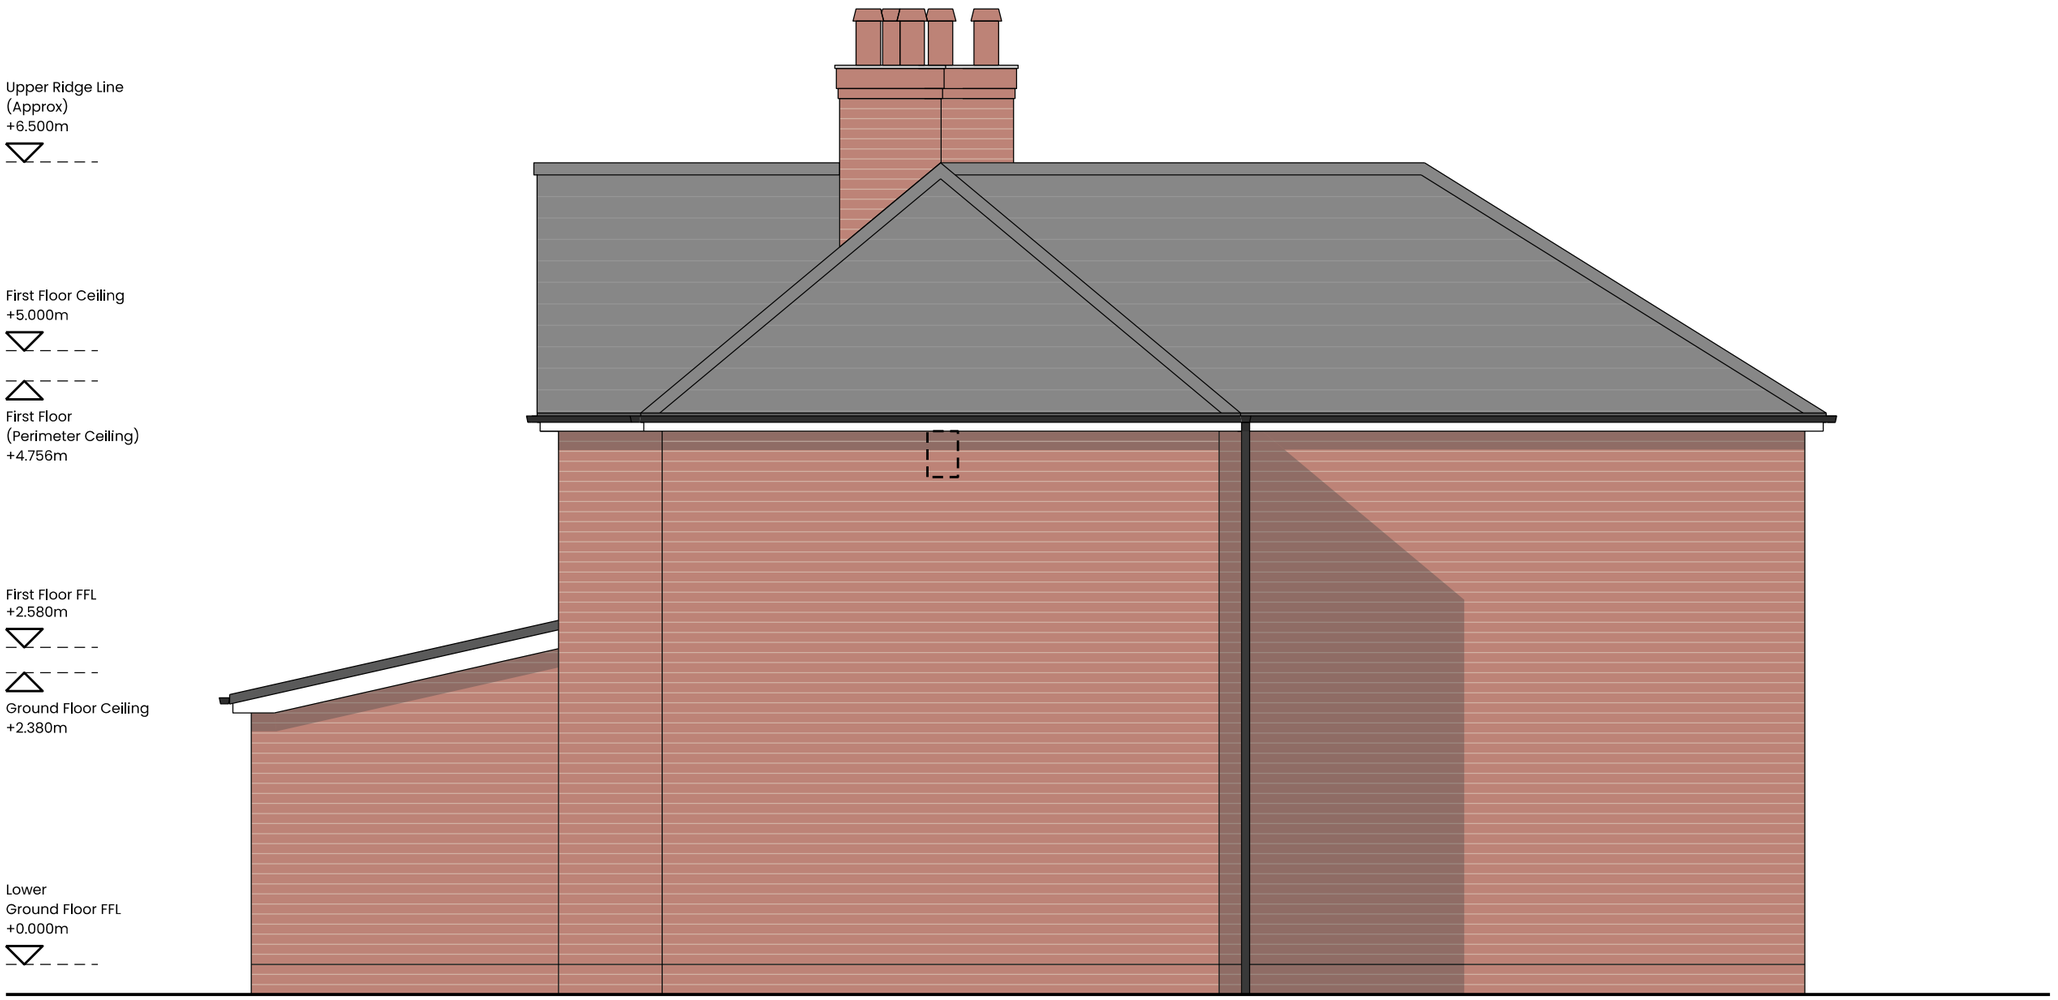


Proposed Side Elevation

Drawing Key

- Facing Brickwork
- Concrete Roof Tile
- uPVC Doors
- uPVC Windows
- uPVC Rainwater
- Facia/Bargeboard/Soffit

East Elevation: Vivara Pro Build-in WoodStone Bat Box

Winter Jones.

Architecture | Branding | Creative | Digital

www.winterjones.co.uk
Irish Square, St Asaph, LL17 0RN
hello@winterjones.co.uk
01824 719402

Client. Miss. C. Barker

Address. 6 The Ridgeway, Marchwiel, LL13 0SB

Drawing No. WJA027.A015 | Revision. P04

Scale. 1:50 | Paper Size. A3 | Date. 16.07.2025

Proposed Elevations (2 of 3)