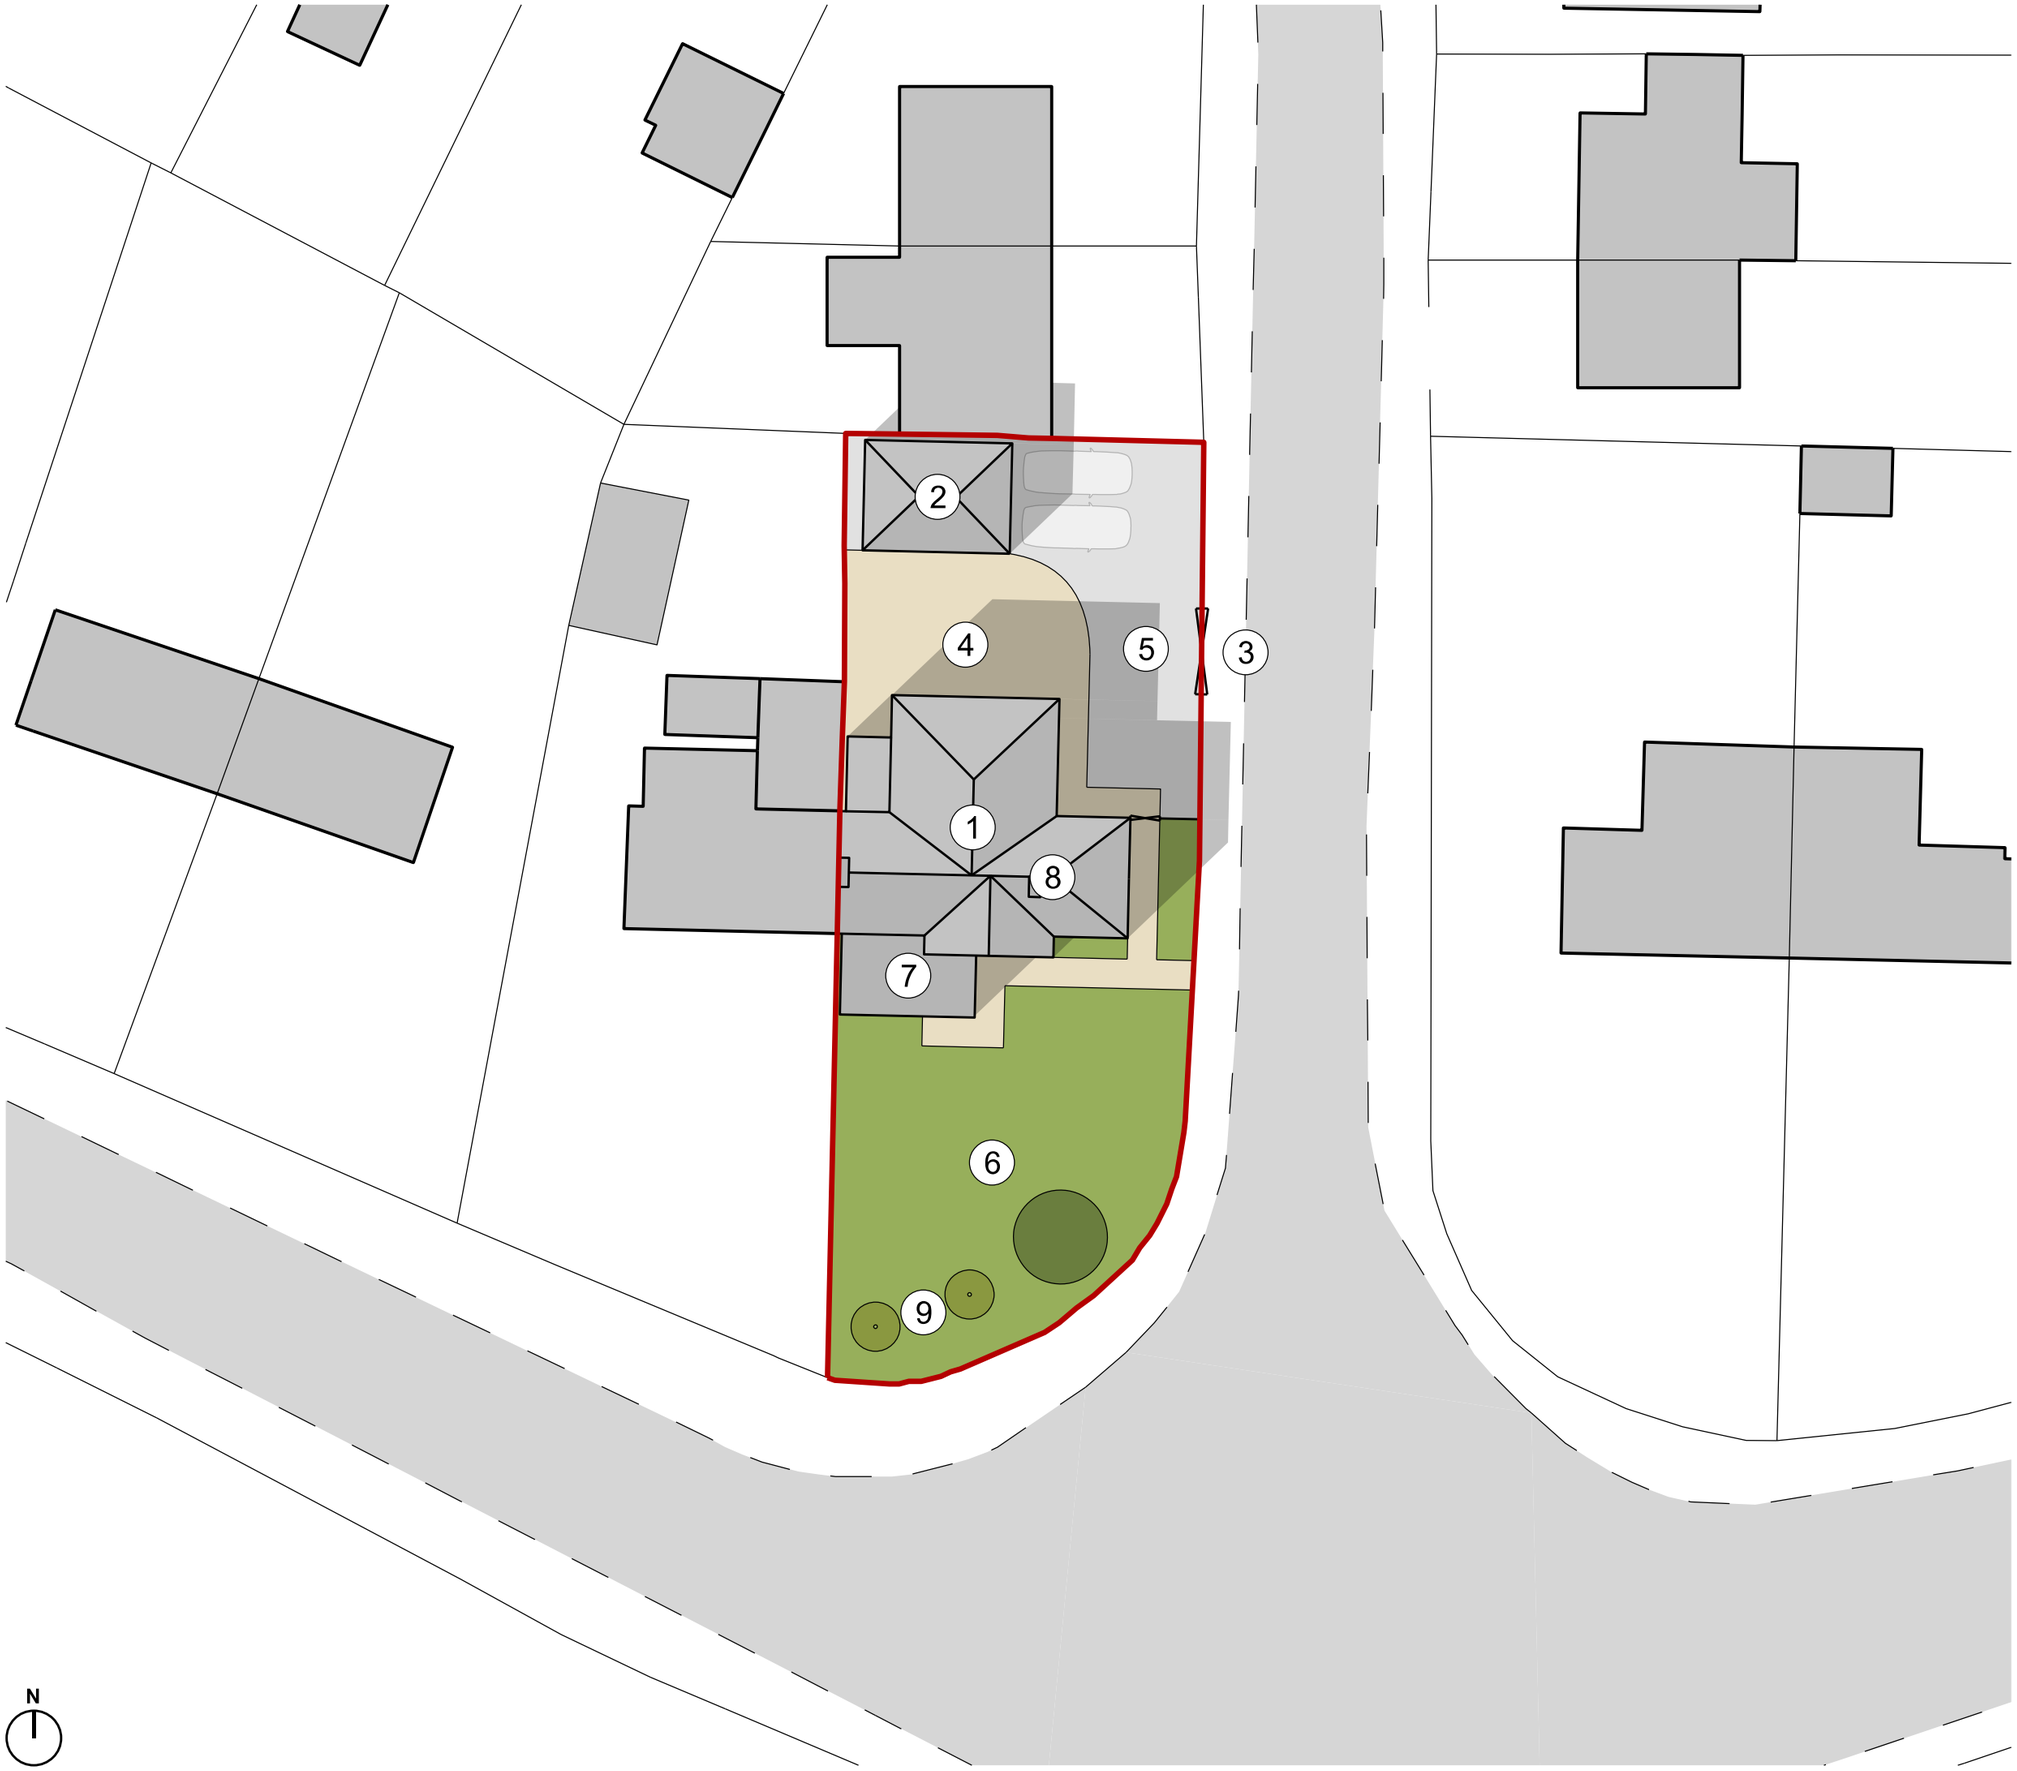


Drawing Key

- Site Boundary (528m²)
- Existing Building
- Existing Fence/Boundary
- Existing Garden
- Proposed Extension
- Ownership Boundary
- Existing Highway
- Existing Driveway
- Existing Patio/Pathway

Proposed Drawing Label Key

01/ Existing property.
02/ Existing shed.
03/ Existing driveway.
04/ Existing patio area.
05/ Existing parking area.
06/ Existing garden area.
07/ Proposed single storey extension.
08/ Proposed two storey extension.
09/ Proposed 2 no. native fruit trees.

Winter Jones.

Architecture | Branding | Creative | Digital

www.winterjones.co.uk
Irish Square, St Asaph, LL17 0RN
hello@winterjones.co.uk
01824 719402

Client. Miss. C. Barker

Address. 6 The Ridgeway, Marchwiel, LL13 0SB

Drawing No. WJA027.A004 | Revision. P04

Scale. 1:250 | Paper Size. A3 | Date. 16.07.2025

Proposed Site Plan