
N

Drawing Key

- Existing Structure
- Proposed Structure
- Xm — Approximate Dimension
- Demolition/Removal

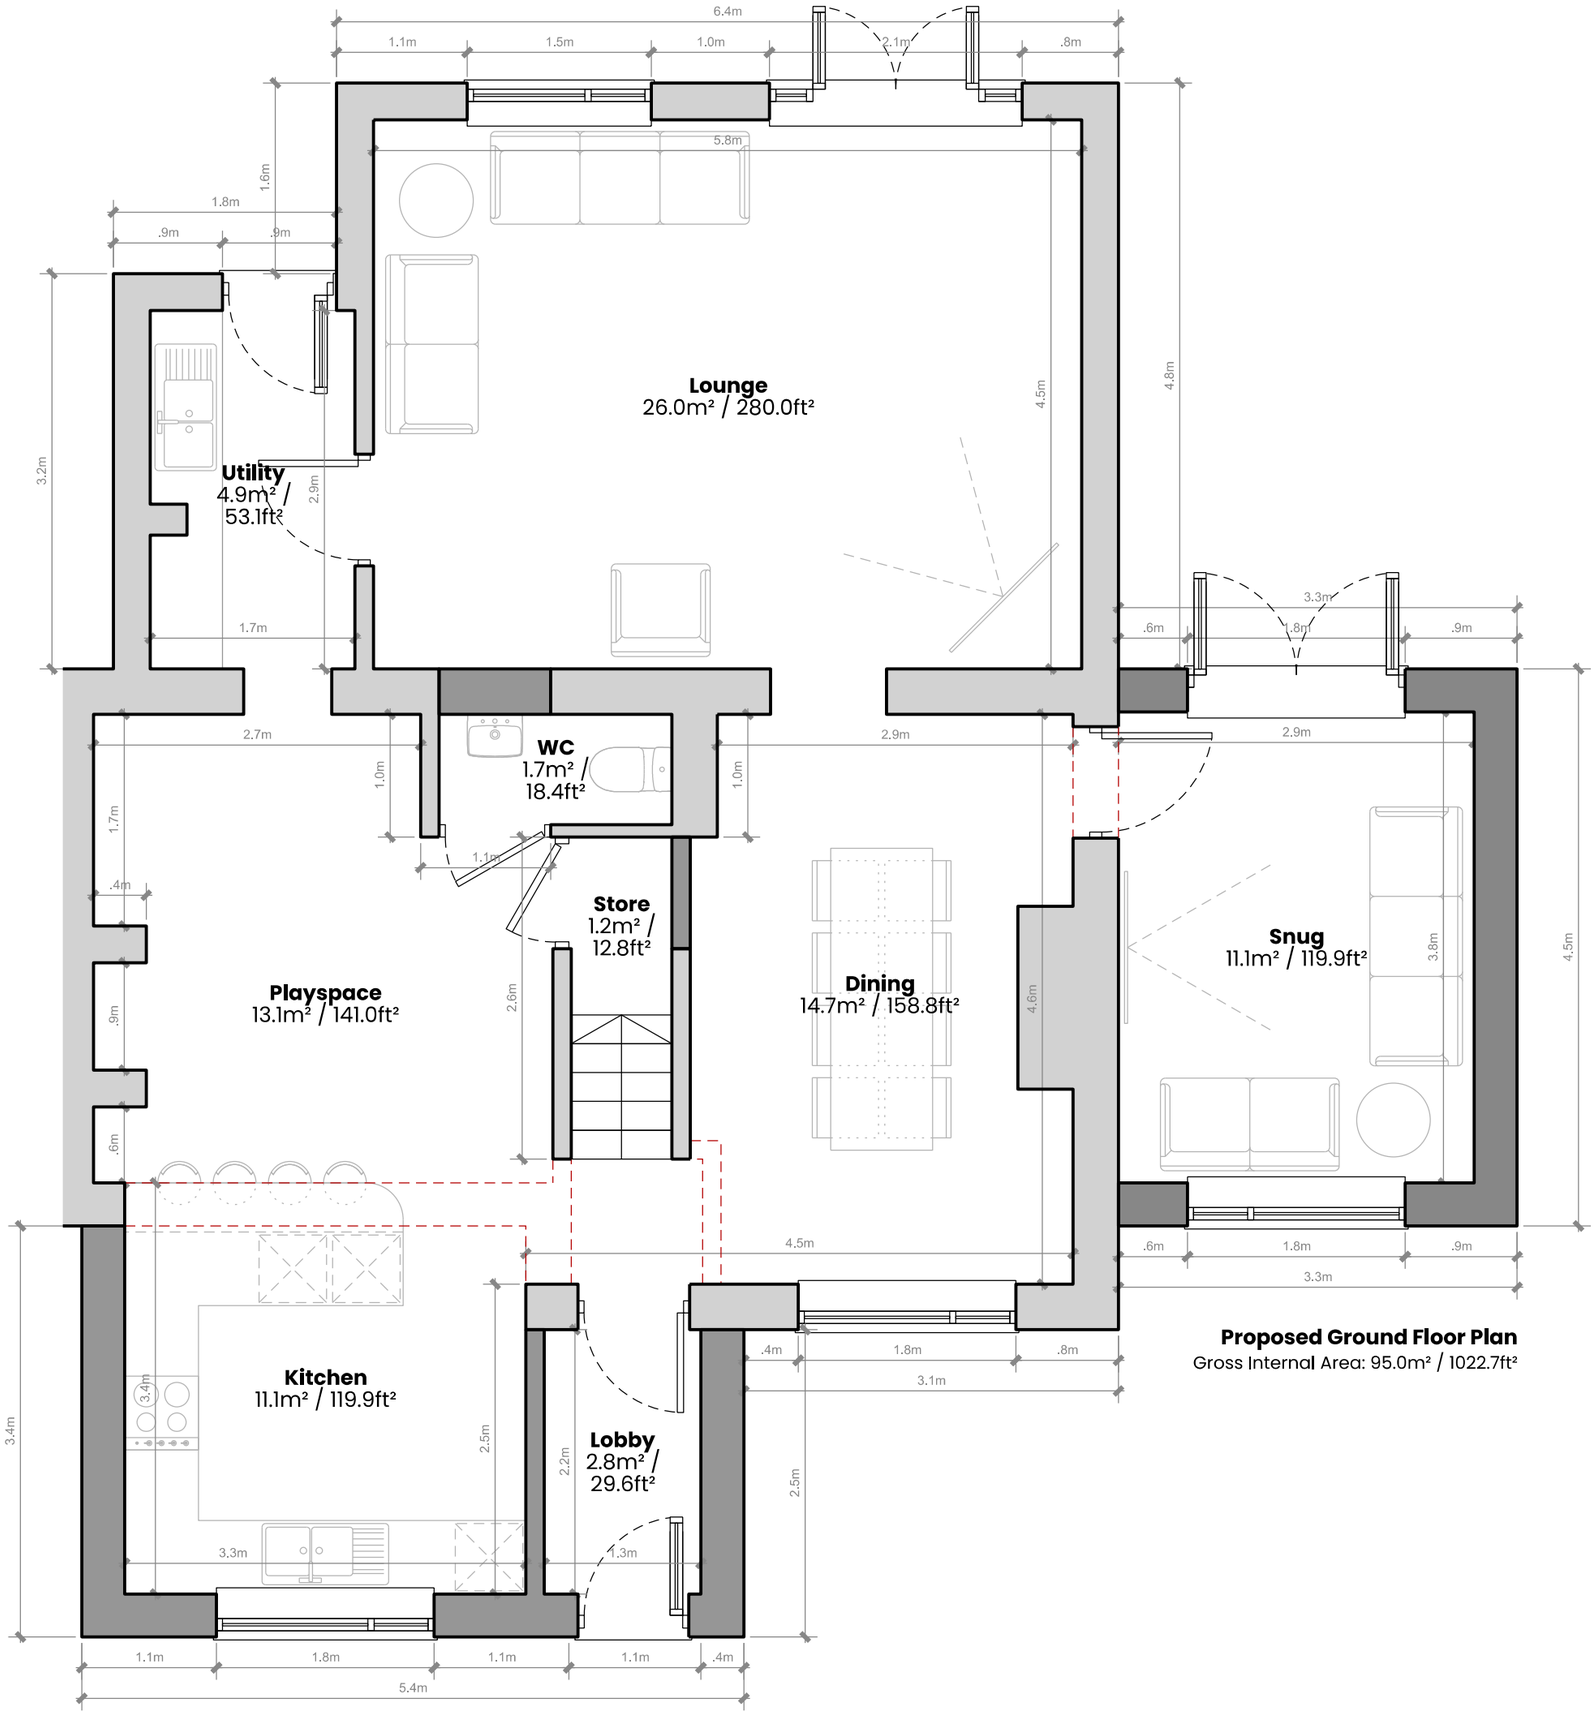

Proposed Ground Floor Plan
Gross Internal Area: 95.0m² / 1022.7ft²

Winter Jones.

Architecture | Branding | Creative | Digital

www.winterjones.co.uk
Irish Square, St Asaph, LL17 0RN
hello@winterjones.co.uk
01824 719402

Client. Miss. C. Barker

Address. 6 The Ridgeway, Marchwiel, LL13 0SB

Drawing No. WJA027.A011 | Revision. P03

Scale. 1:50 | Paper Size. A3 | Date. 16.07.2025

Proposed Ground Floor Plan