
scan the qr code with your mobile phone camera for an illustrative video of the site panorama

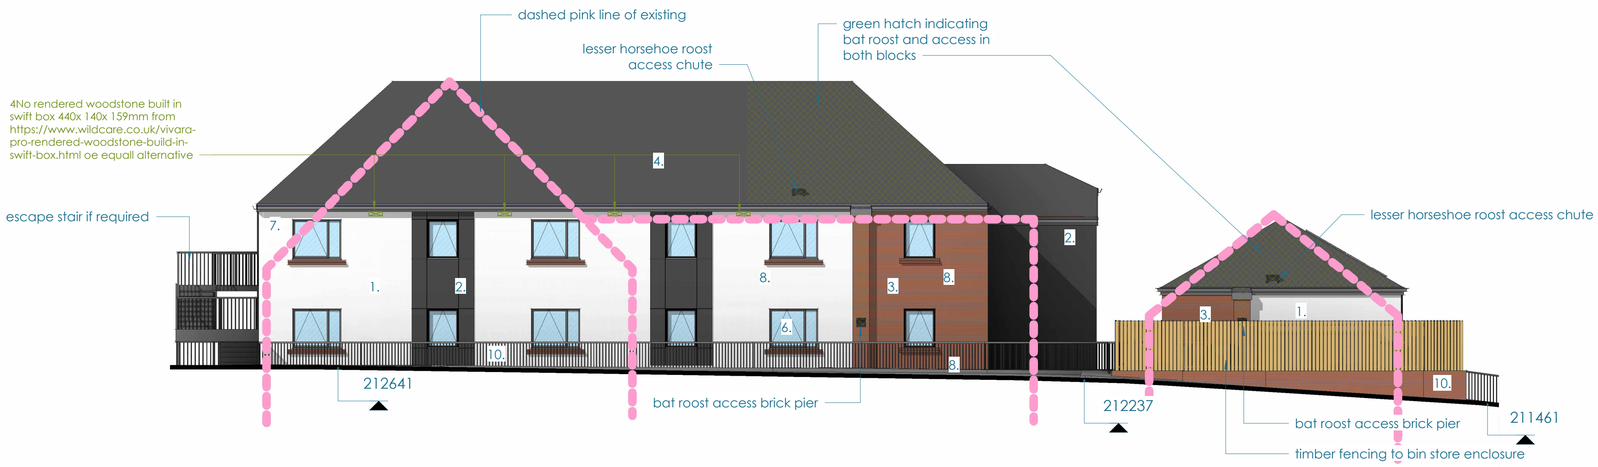

1 ELEVATION WEST
1 : 100

1. through coloured render

2. cladding board anthrecite type rockpanel by rockwool or equally approved

3. facing brick

4. conc roofing tiles type marley modern smooth grey or equally approved

5. random rubble stonework reclaimed from existing chapel including incorporation of particularly architecturally intersting or dated stones. coping to pillar and walling to re- use existing where feasible.

6. anthrecite dark grey upvc windows and doors

7. anthrecite dark grey upvc fascia's, soffits, bargeboards and rainwater goods

8. artstone cill profile colour to match brick

9. decorative aliminium sheet metal screens to car park

10. dark grey metal railing

11. pv panels

12. grp door canopy dark grey anthrecite

materials
1 : 20



3 ELEVATION SOUTH
1 : 100

Revision	Description	Date of Revision	Issued by
L	revised to suit highways comments.	2025.07.04	
K	southern pavement revised to provide min 1800mm pavement. walls adjusted to suit. qr codes changed	2024.11.04	AJR
J	swift boxes added	2024.10.21	AJR
H	revised to pac comments.	2024.10.14	AJR
G	bike parking to undercroft and vehicle entrance revised to transport eng details	2024.04.17	AJR
F	circulation stair widened to riser/ meters. feature brickwork removed. bat access chutes added. annotation added to bat roosts. bin store added adj to app 01 & 02	2024.03.28	AJR
E	qr code revised. window cill added to ground floor walkup apartment. pedestrian road corossing added to floor plans	2024.02.16	AJR
D	bin store revised to accomodate 3No 1100ltr, 1No 660ltr & 12No 240ltr. pedestrian crossing shown. comunal corridor reduced to 1350 wide. artstone cills added to windows within render	2024.02.15	AJR
C	revised to suit client comments.	2024.02.07	AJR
B	revised and issued for client review	2024.01.16	AJR
A	issued for client review	2023.11.30	AJR

drawing status: for construction · for approval · for discussion

cartref

workstage 3

04/07/2025 15:48:00

creu
www.creuarchitecture.com

Project name C484 **Drawing No** 013 **Revision** L

Scale@A1: As indicated **Project:** ENGEDI CHAPEL, BRYMBO

Date: 2023.11.30 **Sheet name:** PROPOSED ELEVATIONS 01

© copyright reserved by creu ltd. this drawing has been produced for this project and is not intended for use by any other person or for any other purpose. check dimension bar top left before scaling. all dims should be checked on site and discrepencies reported.