© copyright reserved by crеu ltd. this drawing has been produced for this project and is not intended for use by any other person or for any other purpose. check dimension bar top left before scaling. all dims should be checked on site and discrepencies reported.

Project name C484 **Drawing No** 007 **Revision** L

Scale@A1: **Date:** 2023.11.30


Project: ENGEDI CHAPEL, BRYMBO

Sheet name: PROPOSED SITE NORTH EAST AXO

crеu
www.creuarchitecture.com

Revision	Description	Issued by
A	issued for client review	AJR
B	revised and issued for client review	AJR
C	revised to suit client comments.	AJR
D	bin store revised to accomodate 3No 1100ltr, 1No 660ltr & 12No 240ltr, pedestrian crossing shown. comunal corridor reduced to 1350 overall width. photovoltaic shown. windows within render	2024.02.15 AJR
E	car parking revised, roof over cill added to ground floor walkup apartment. pedestrian road corossing added to floor plans	2024.02.16 AJR
F	circulation stair widened to riser/ meters. feature brickwork removed. bat access chutes added. annotation added to bat roosts. bin store added adj. to app. 01 & 02	2024.03.28 AJR
G	bike parking to undercroft and vehicle entrance revised to transport and mobility	2024.04.17 AJR
H	revised to pac comments.	2024.10.14 AJR
J	southern pavement revised to provide min 1800mm pavement. walls adjusted to suit. qr codes changed	2024.11.04 AJR
K	southern ext works and parking revised. car park ramp gradient revised. southern access road footway widened to suit.	2025.06.17 AJR
L	revised to suit highways comments.	2025.07.04

drawing status
- for construction
- for approval
- for discussion

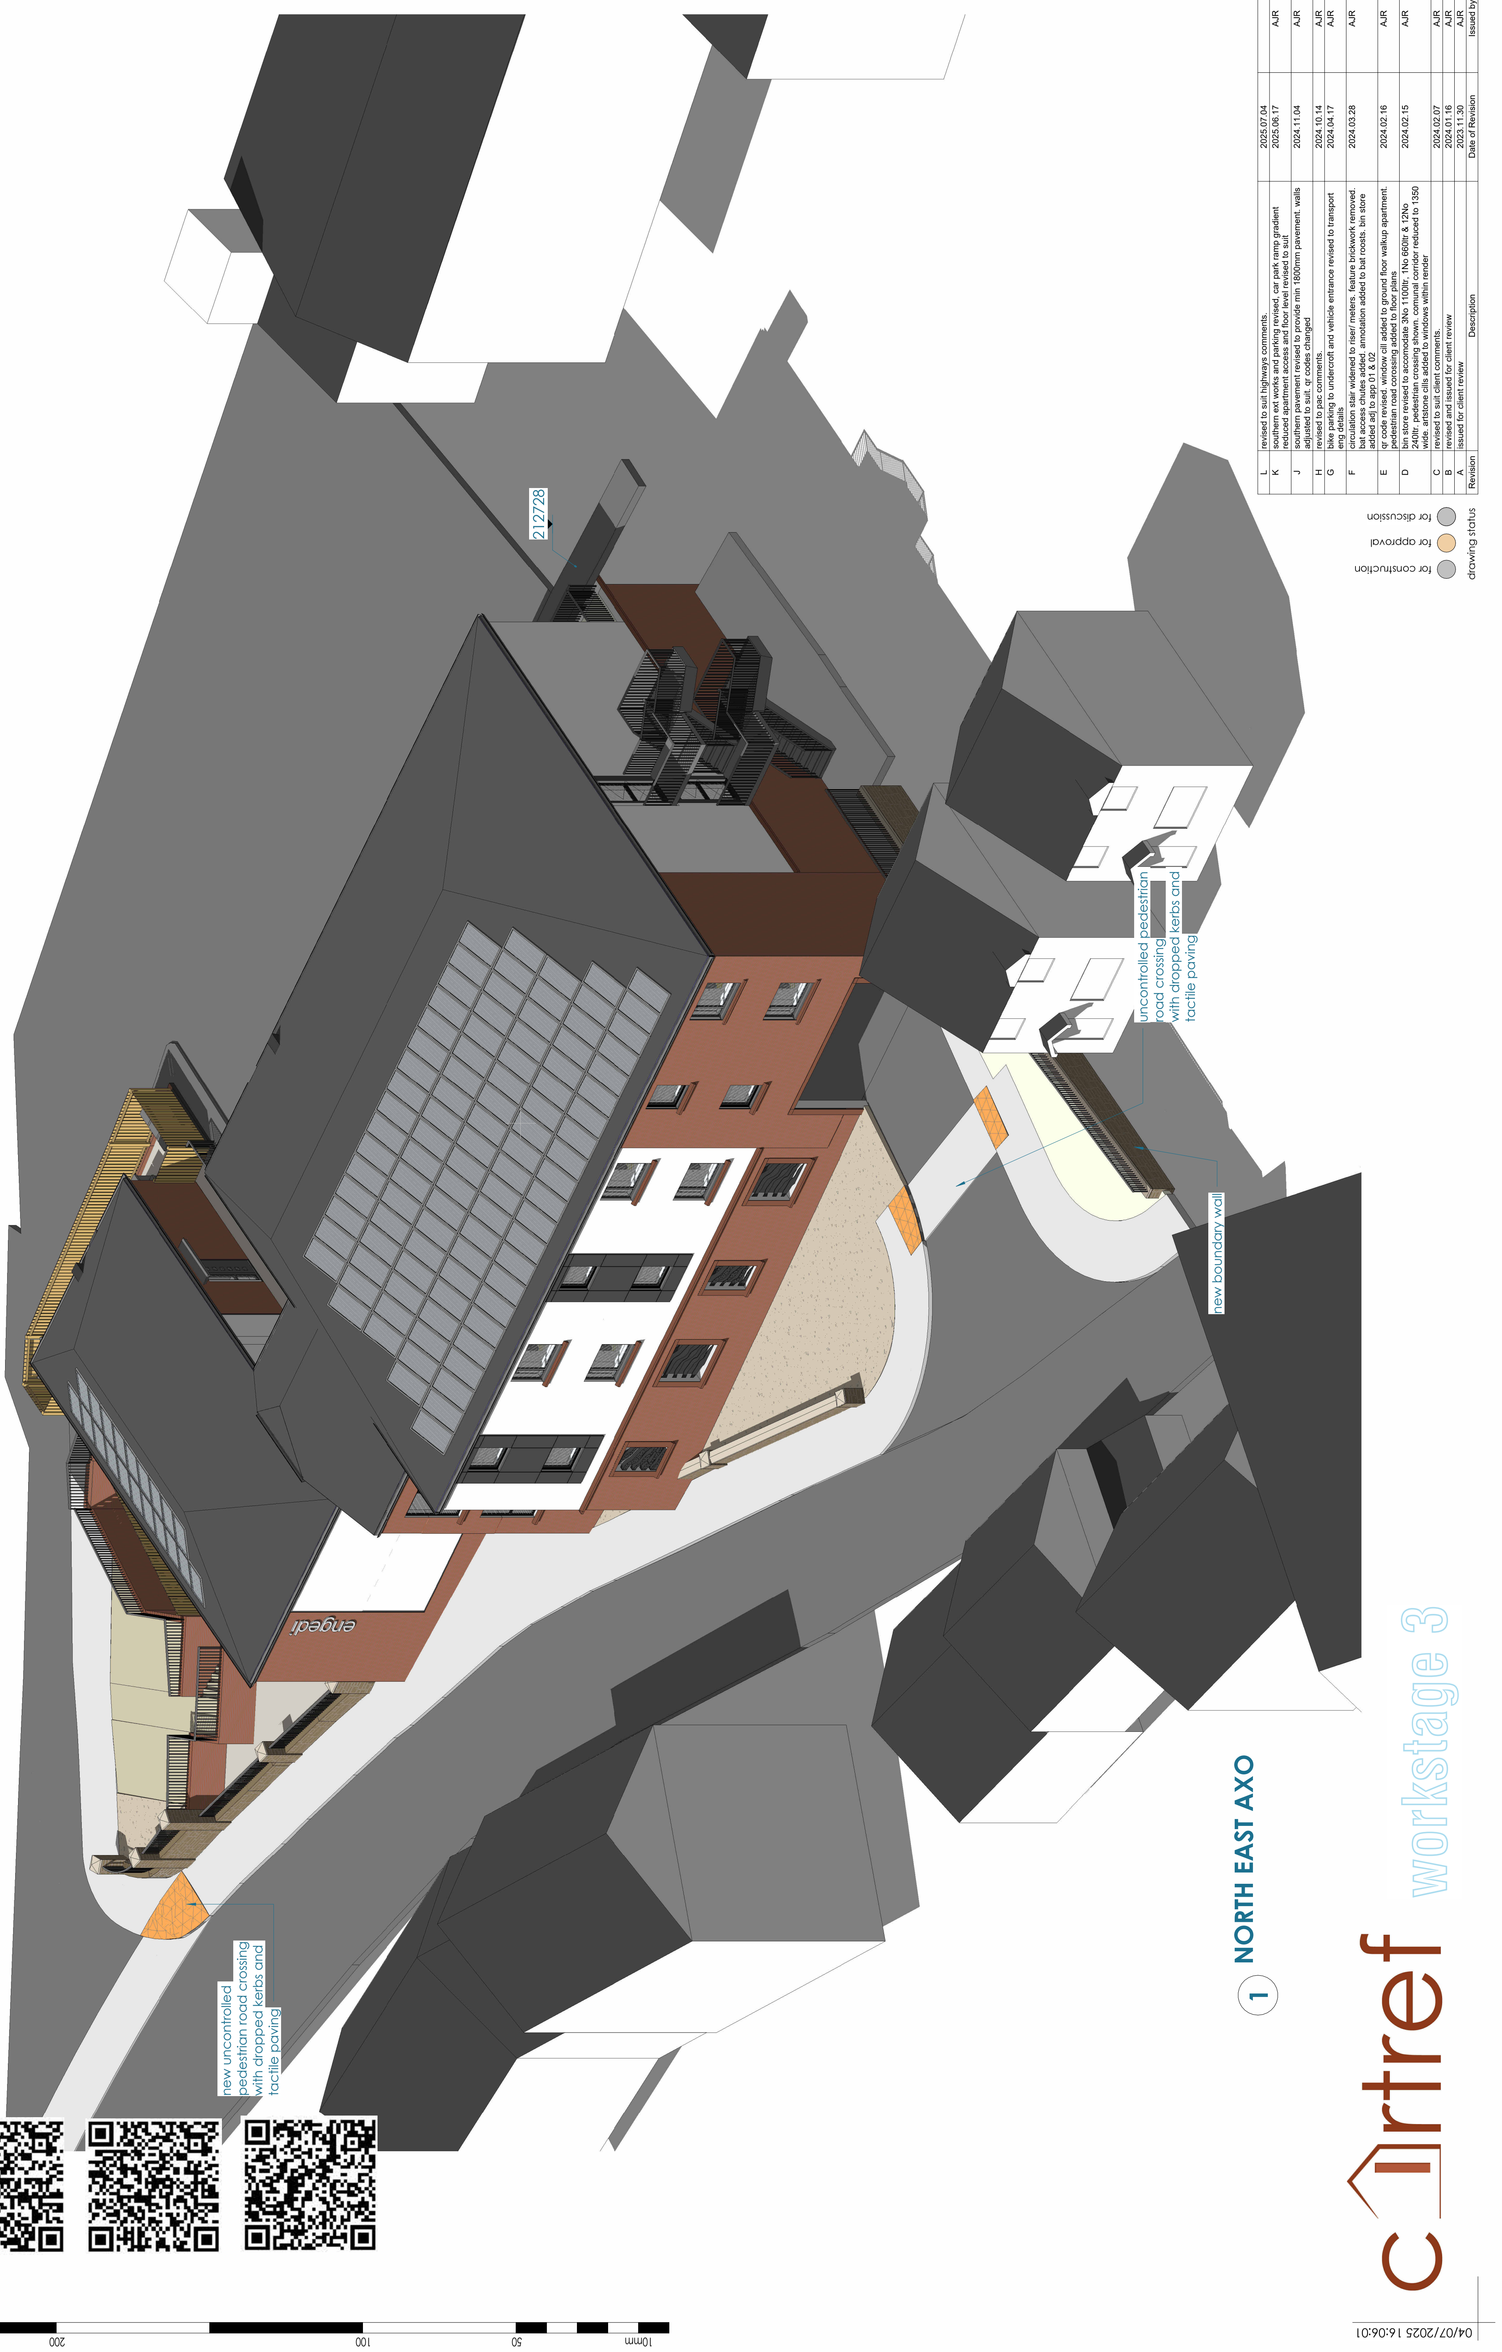

1 **NORTH EAST AXO**

scan the qr code with your mobile phone camera for an illustrative video of the site panorama

c\artref workstage 3

04/07/2025 16:06:01

10mm 50 100 200