
The Contractor must check all dimensions on site before commencing setting out works. Any discrepancies are to be reported immediately.

DO NOT PROCEED IN THE EVENT OF A DISCREPANCY.
DO NOT SCALE FROM THE PRINTS.

0 0.5 1 1.5 2.5 m

SCALE BAR 1:50

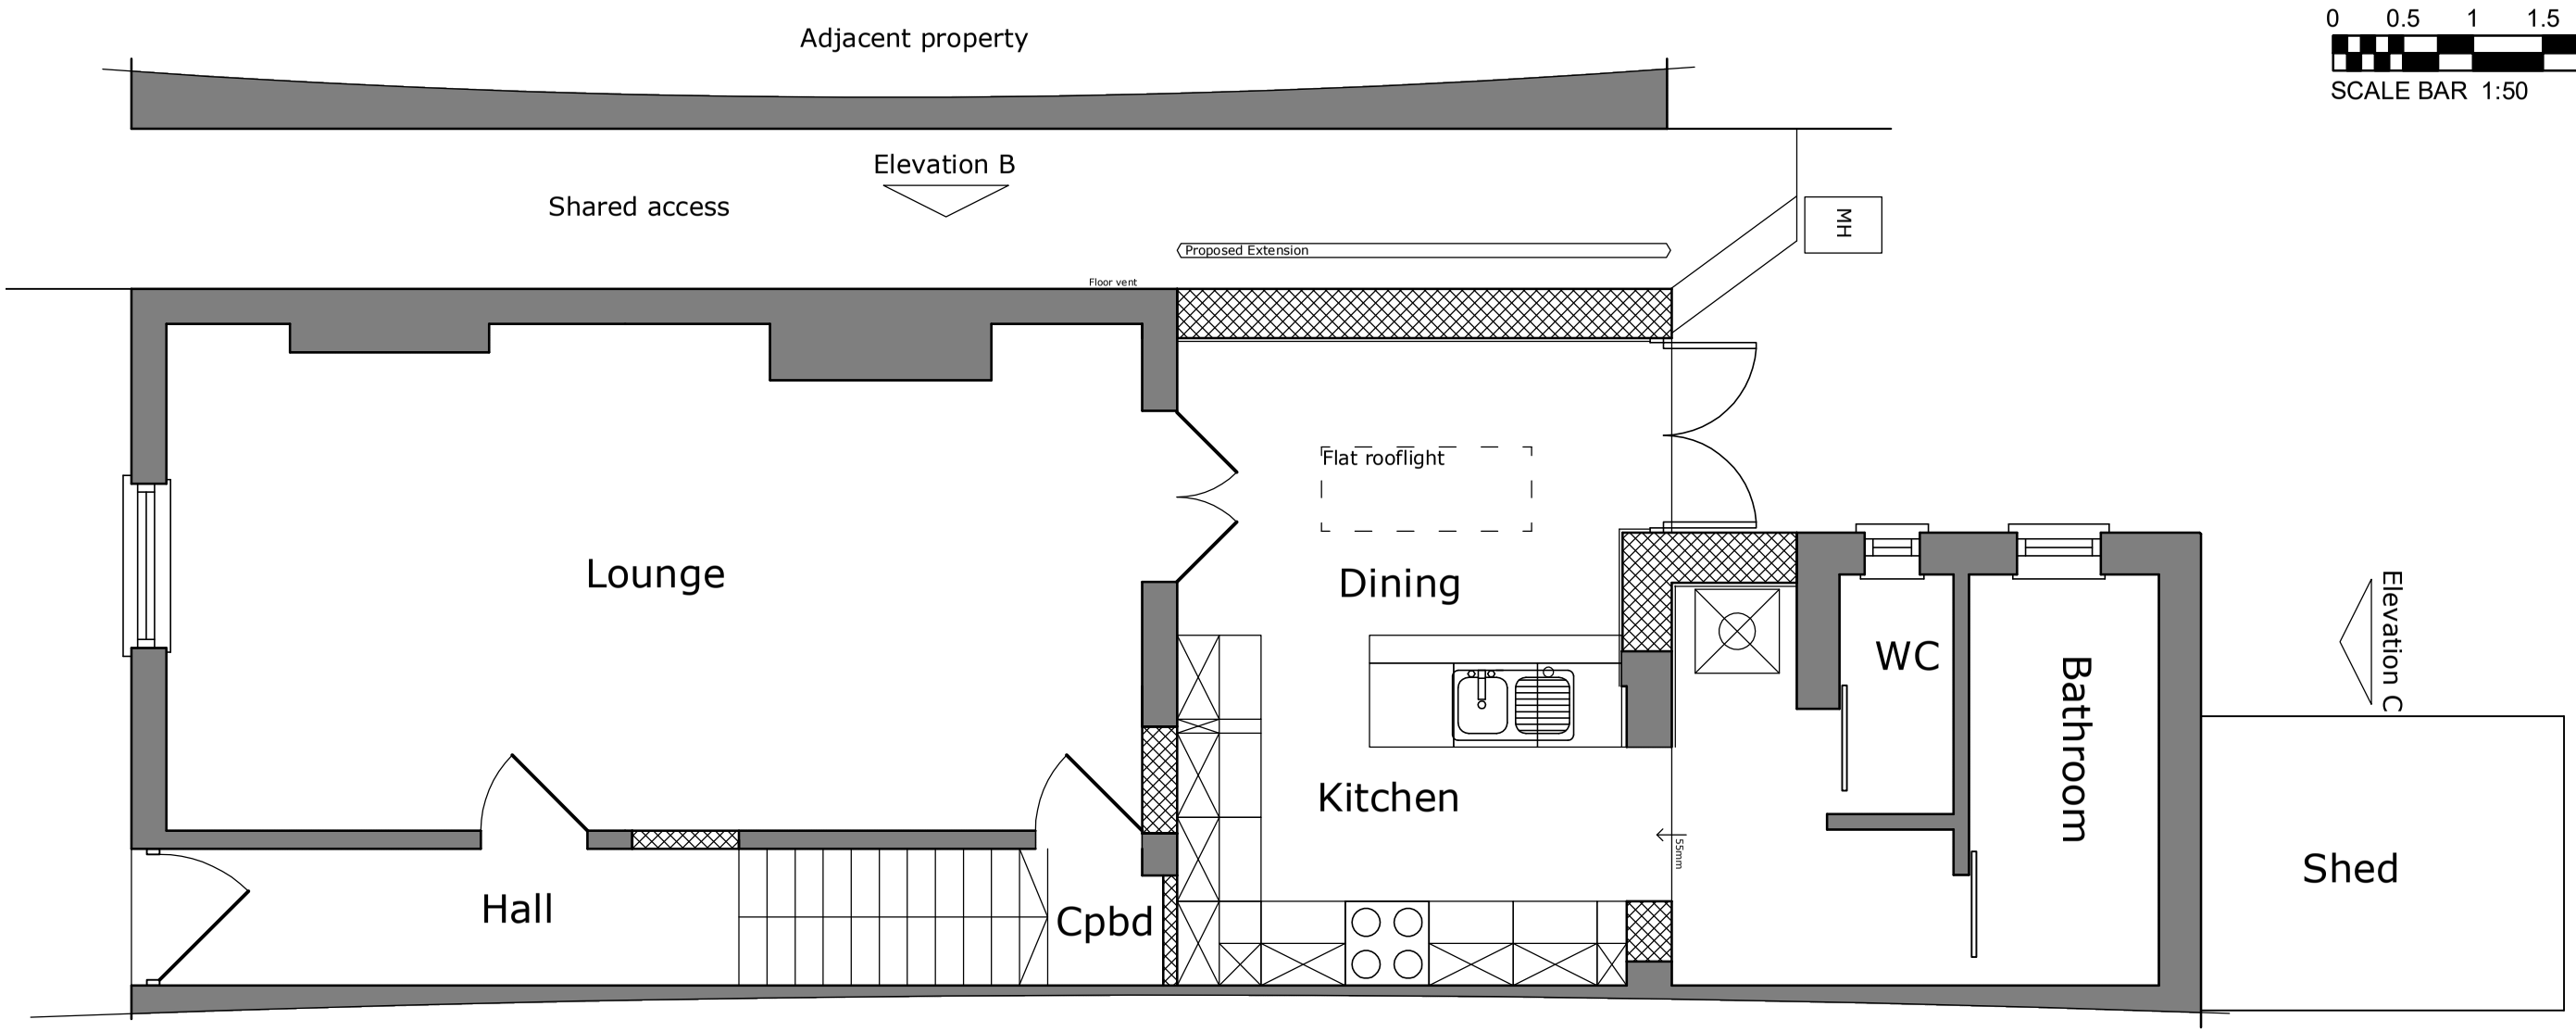

PLANNING DRAWING

A 25/06/2025 Flat roof version
- 12/01/2025
Drawing Revisions

Project
3 Springfield Villas,
Acrefair,
Wrexham,
LL14 3SN

Drawing Title
Ground Floor Plan
As Proposed

Drawing Number: 25-02-PL04
Revision: A
Scale: 1:50 @ A3
Date: Feb 25

DO NOT SCALE

COPYRIGHT RESERVED