
scan the qr code with your mobile phone camera for an illustrative video of the site panorama

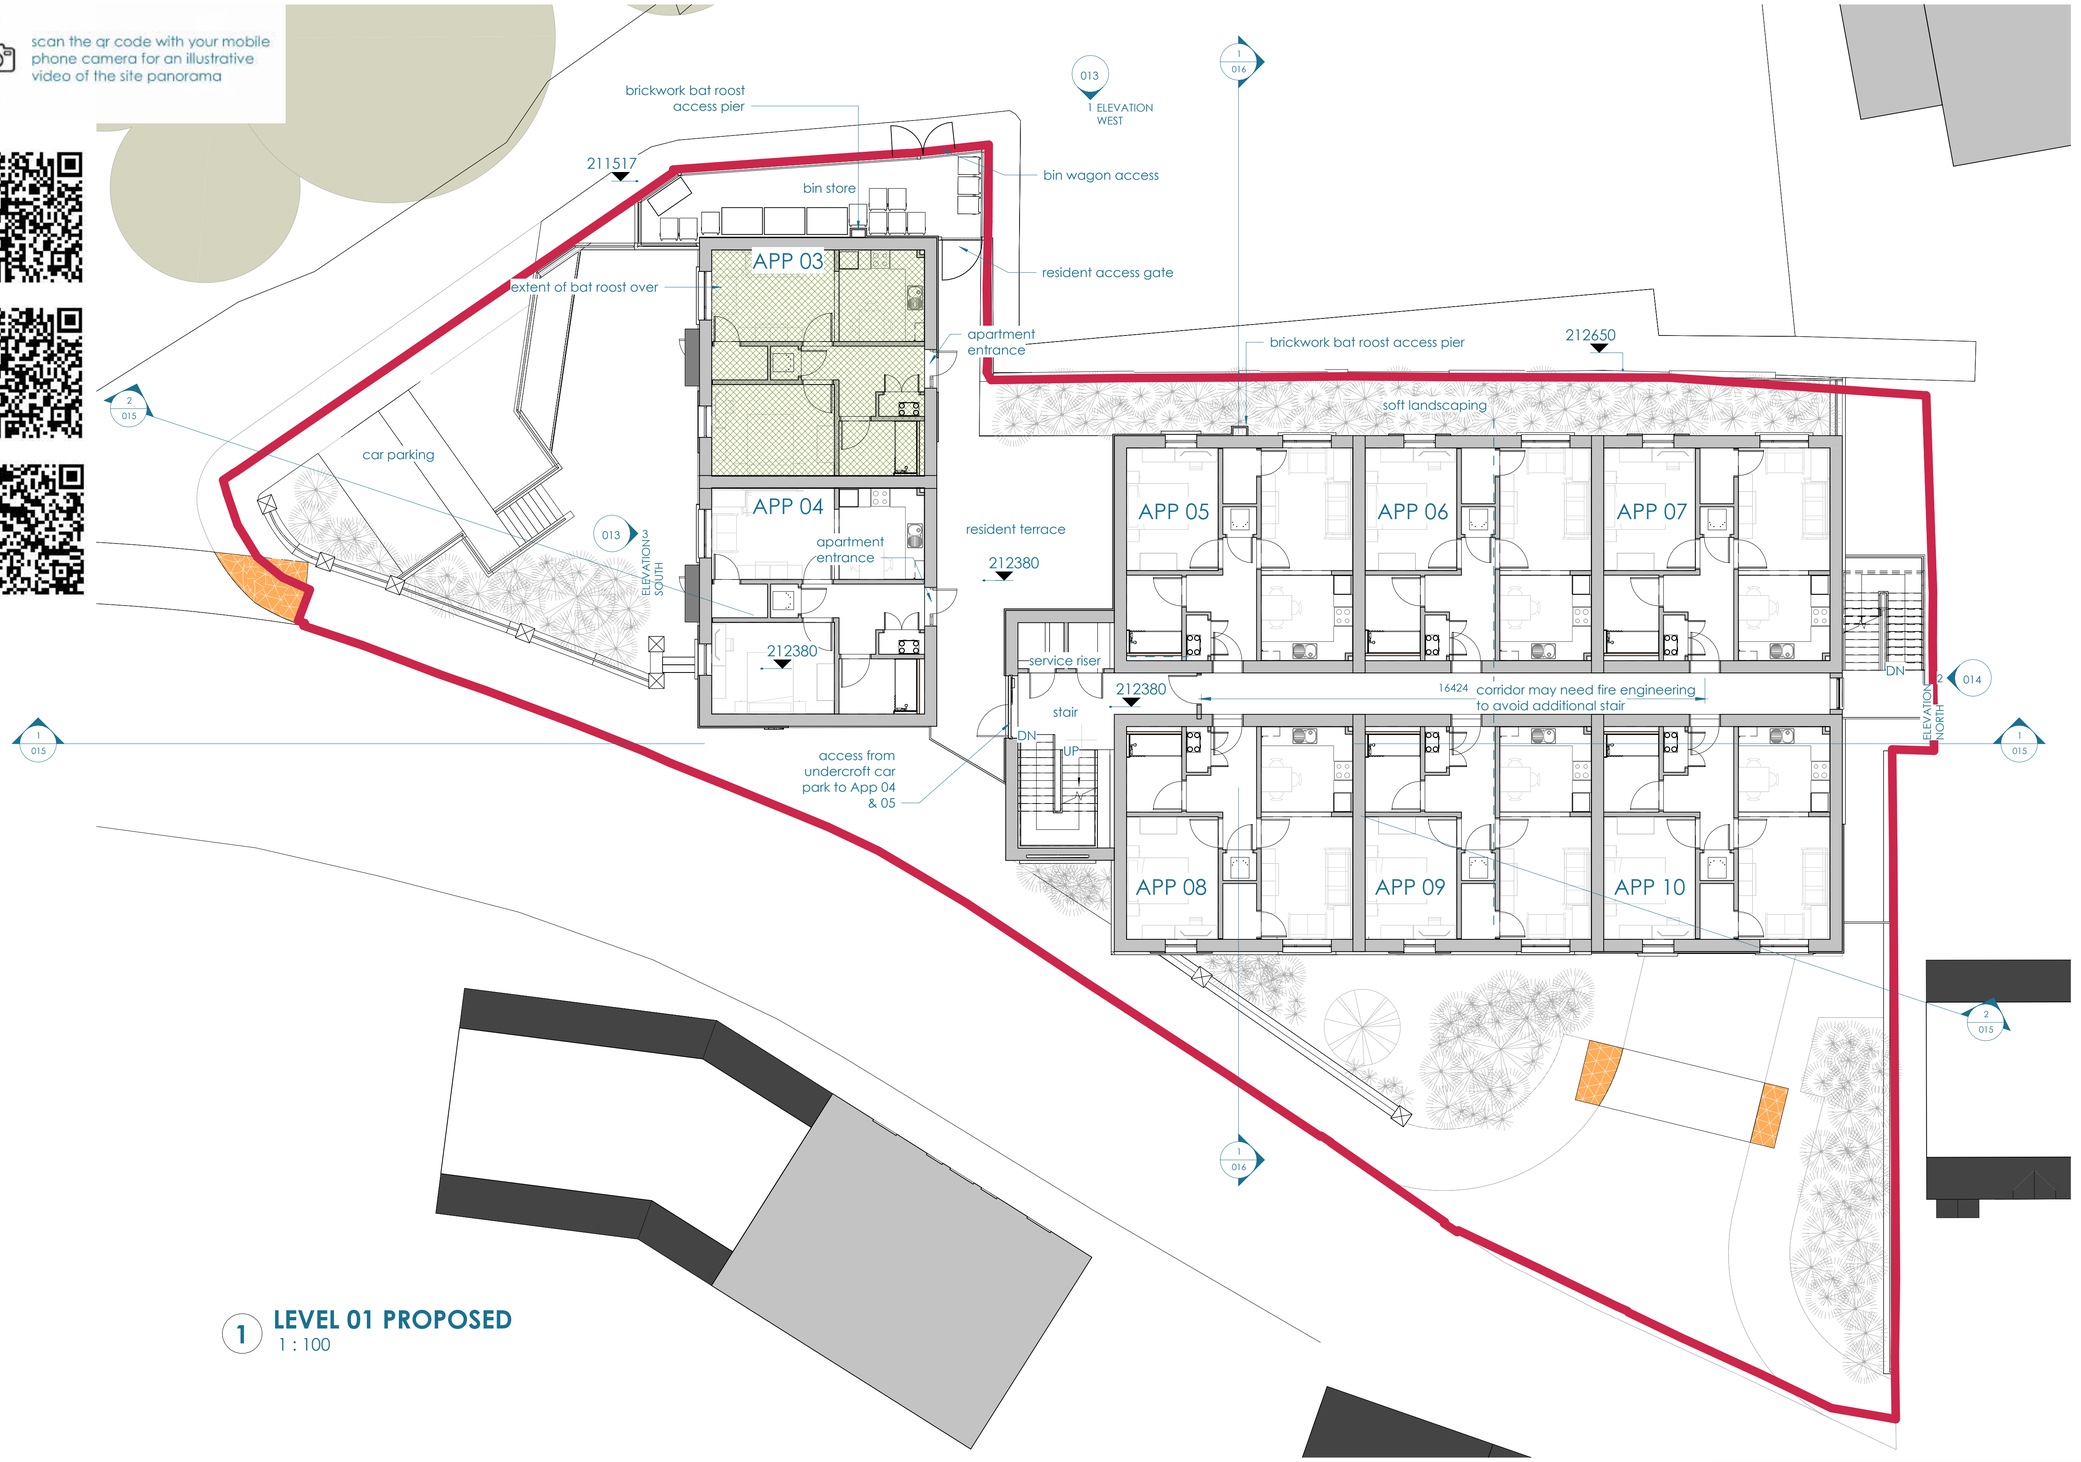

1 LEVEL 01 PROPOSED
1 : 100

Revision	Description	Date of Revision	Issued by
N	revised to suit highways comments.	2025.07.04	
M	southern pavement revised to provide min 1800mm pavement. walls adjusted to suit. qr codes changed	2024.11.04	AJR
L	revised to pac comments.	2024.10.14	AJR
K	W&WH standard appartment layouts shown	2024.07.12	AJR
J	bike parking to undercroft and vehicle entrance revised to transport eng details	2024.04.17	AJR
H	circulation stair widened to riser/ meters. feature brickwork removed. bat access chutes added. annotation added to bat roosts. bin store added adj to app 01 & 02	2024.03.28	AJR
G	qr code revised. window cill added to ground floor walkup apartment. pedestrian road corossing added to floor plans	2024.02.16	AJR
F	bin store revised to accomodate 3No 1100ltr, 1No 660ltr & 12No 240ltr. pedestrian crossing shown. comunal corridor reduced to 1350 wide. artstone cills added to windows within render	2024.02.15	AJR
E	revised to suit client comments.	2024.02.07	AJR
D	revised and issued for client review	2024.01.16	AJR
C	site section lines added	2023.12.07	AJR
B	north west boundary refined based on site visit	2023.12.06	AJR
A	issued for discussion	2023.11.06	

drawing status: for construction · for approval · for discussion

cartref workstage 3

04/07/2025 15:48:27

Project: ENGEDI CHAPEL, BRYMBO
Sheet name: LEVEL 001 PROPOSED
Scale@A1: 1 : 100
Date: 2023.11.30
Revision N
Project name C484
Drawing No 021

© copyright reserved by creu ltd. this drawing has been produced for this project and is not intended for use by any other person or for any other purpose. check dimension bar top left before scaling. all dims should be checked on site and discrepencies reported.

creu
www.creuarchitecture.com