

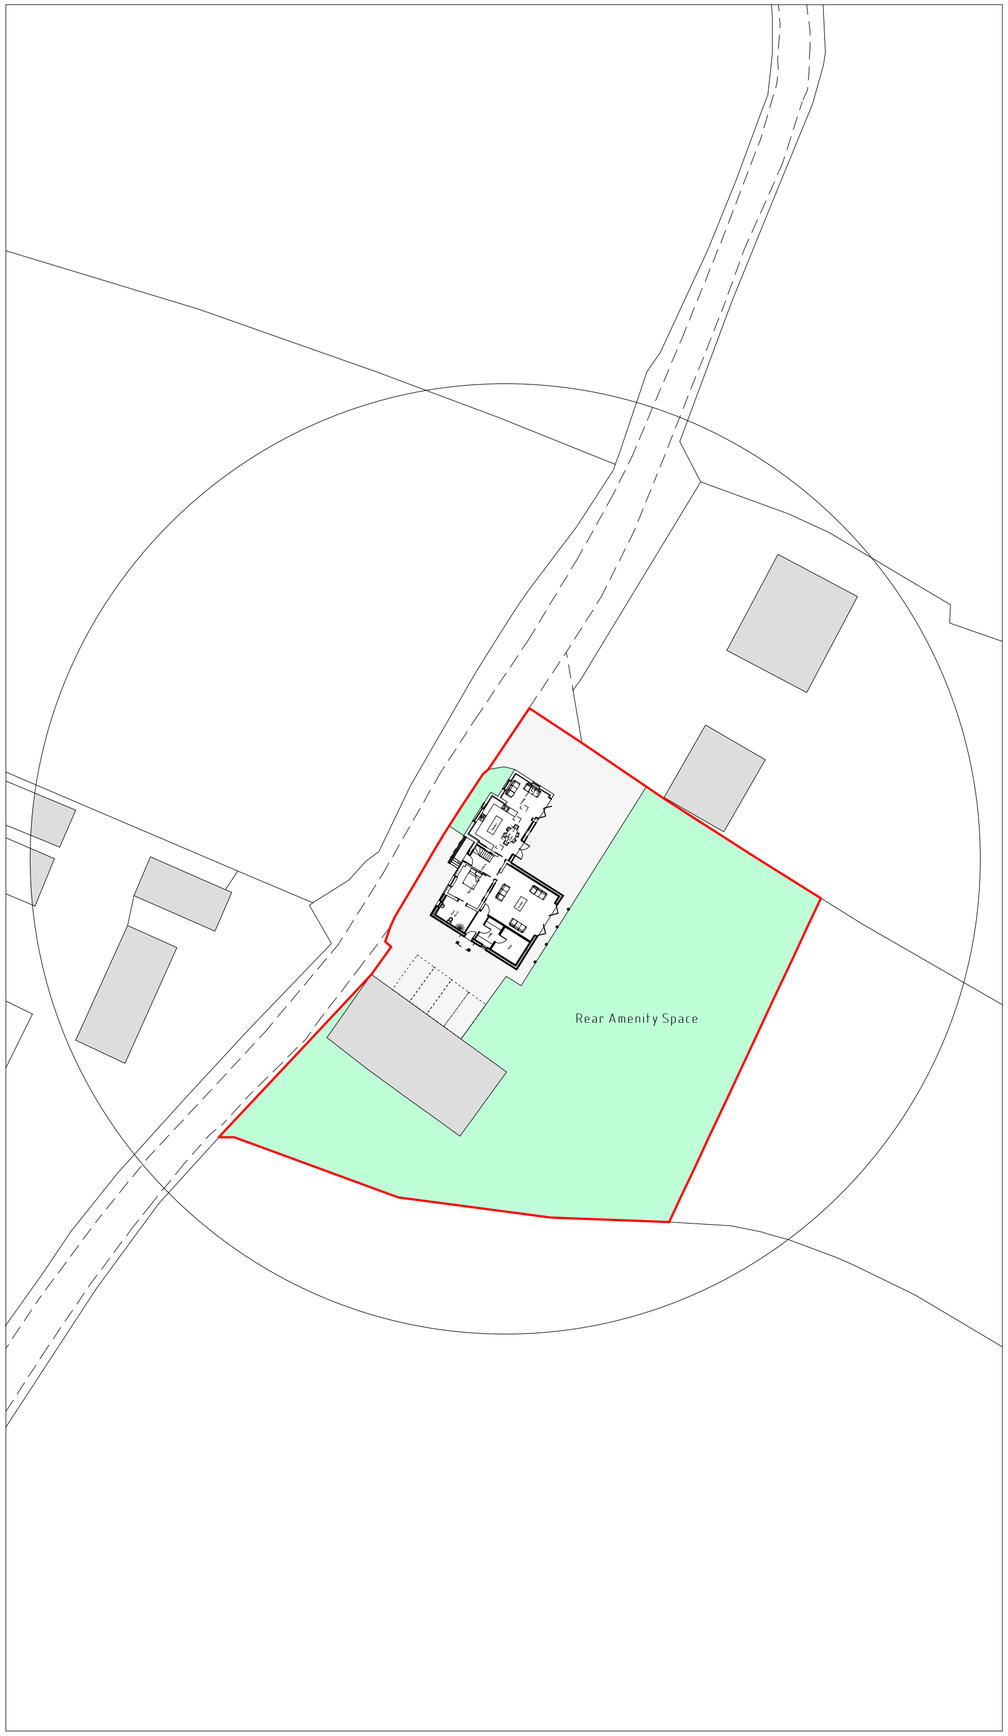


Site Plan 1:500

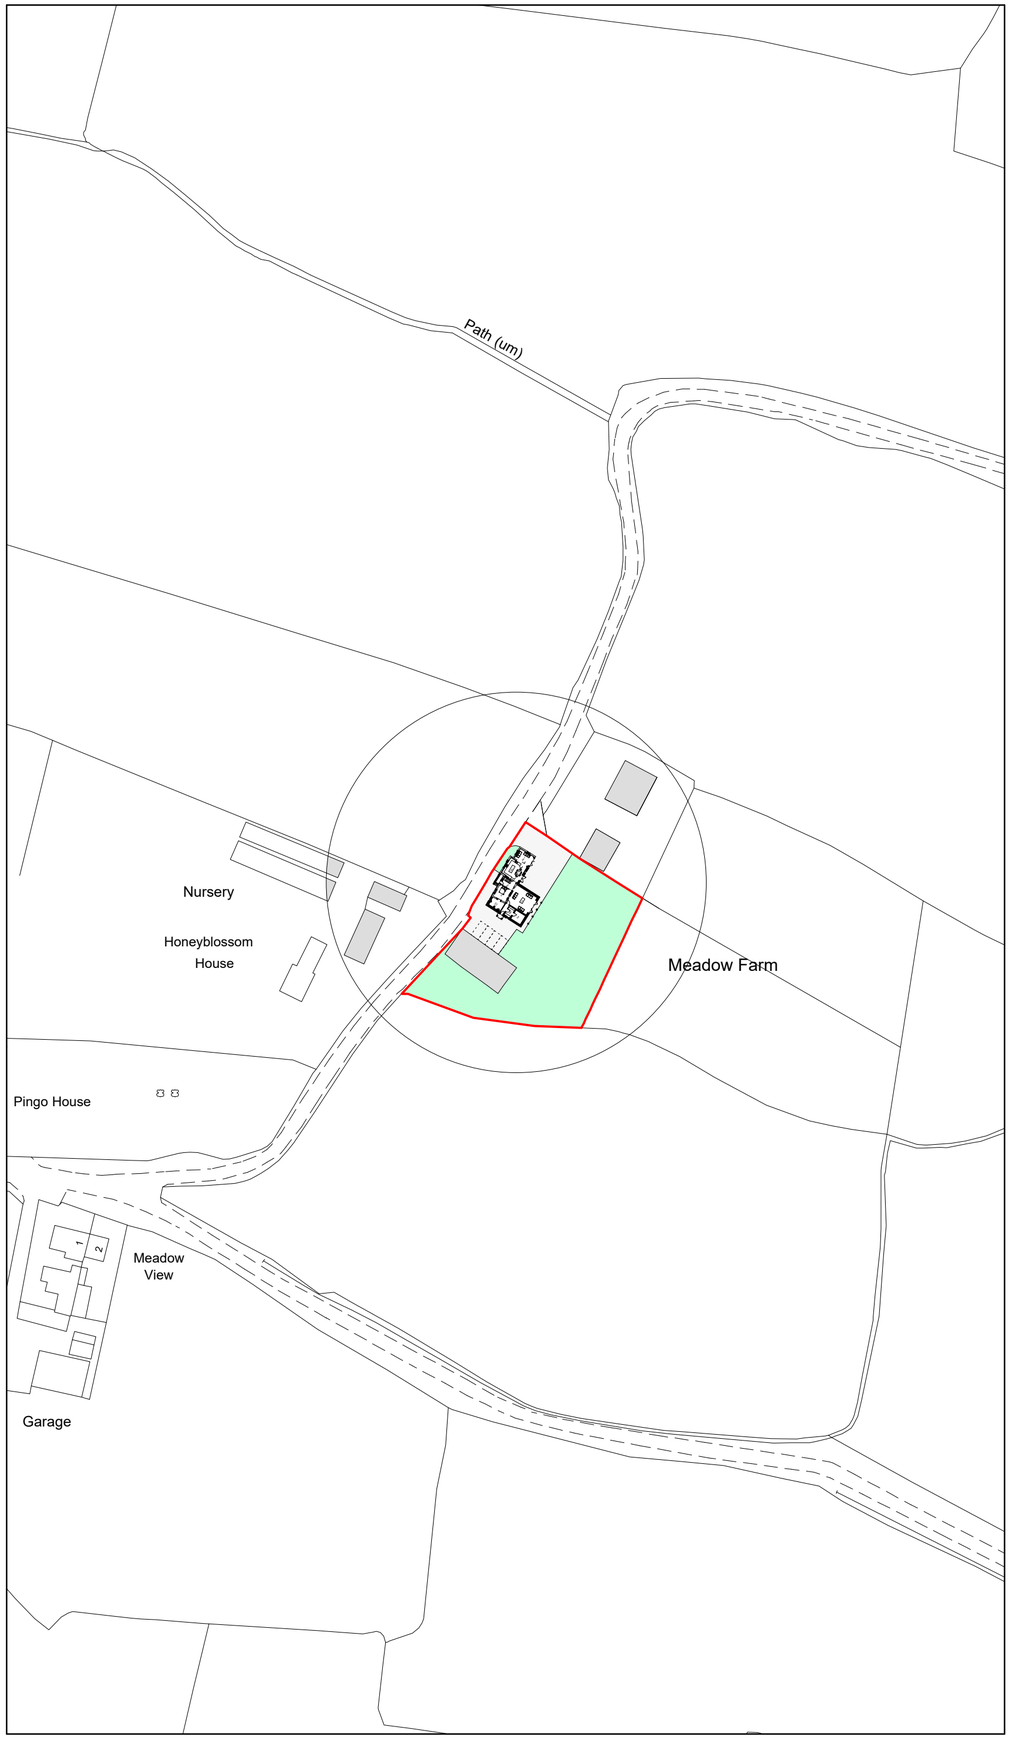

Location Plan 1:1250

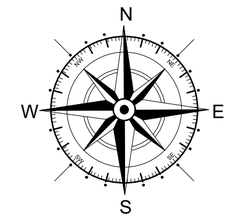

Key

Surrounding Buildings

Application Site

Rev	Date	Detail	Initial
B	06/25	Revised Design Added	D.J.E.
A	04/25	New Dwelling Position	D.J.E.

Project: Proposed Alterations at Meadow Farm, Trevalyn, Rossett, Wrecsam, LL12 OBT

Title: Planning: Site & Location Plan

Scale: (A2) 1:50 & 1:100

Drawn By: L. Fowles

Date: Oct 2024

Drawing No: G101/004

Sheet: 1 of 1

blueprint
architectural services

partner LABC

Office 3K4,
Redwither Business Tower,
Wrexham. LL13 9XT
Tel: 01978 356500
www.blueprintarchitectural.com

© copyright all rights reserved