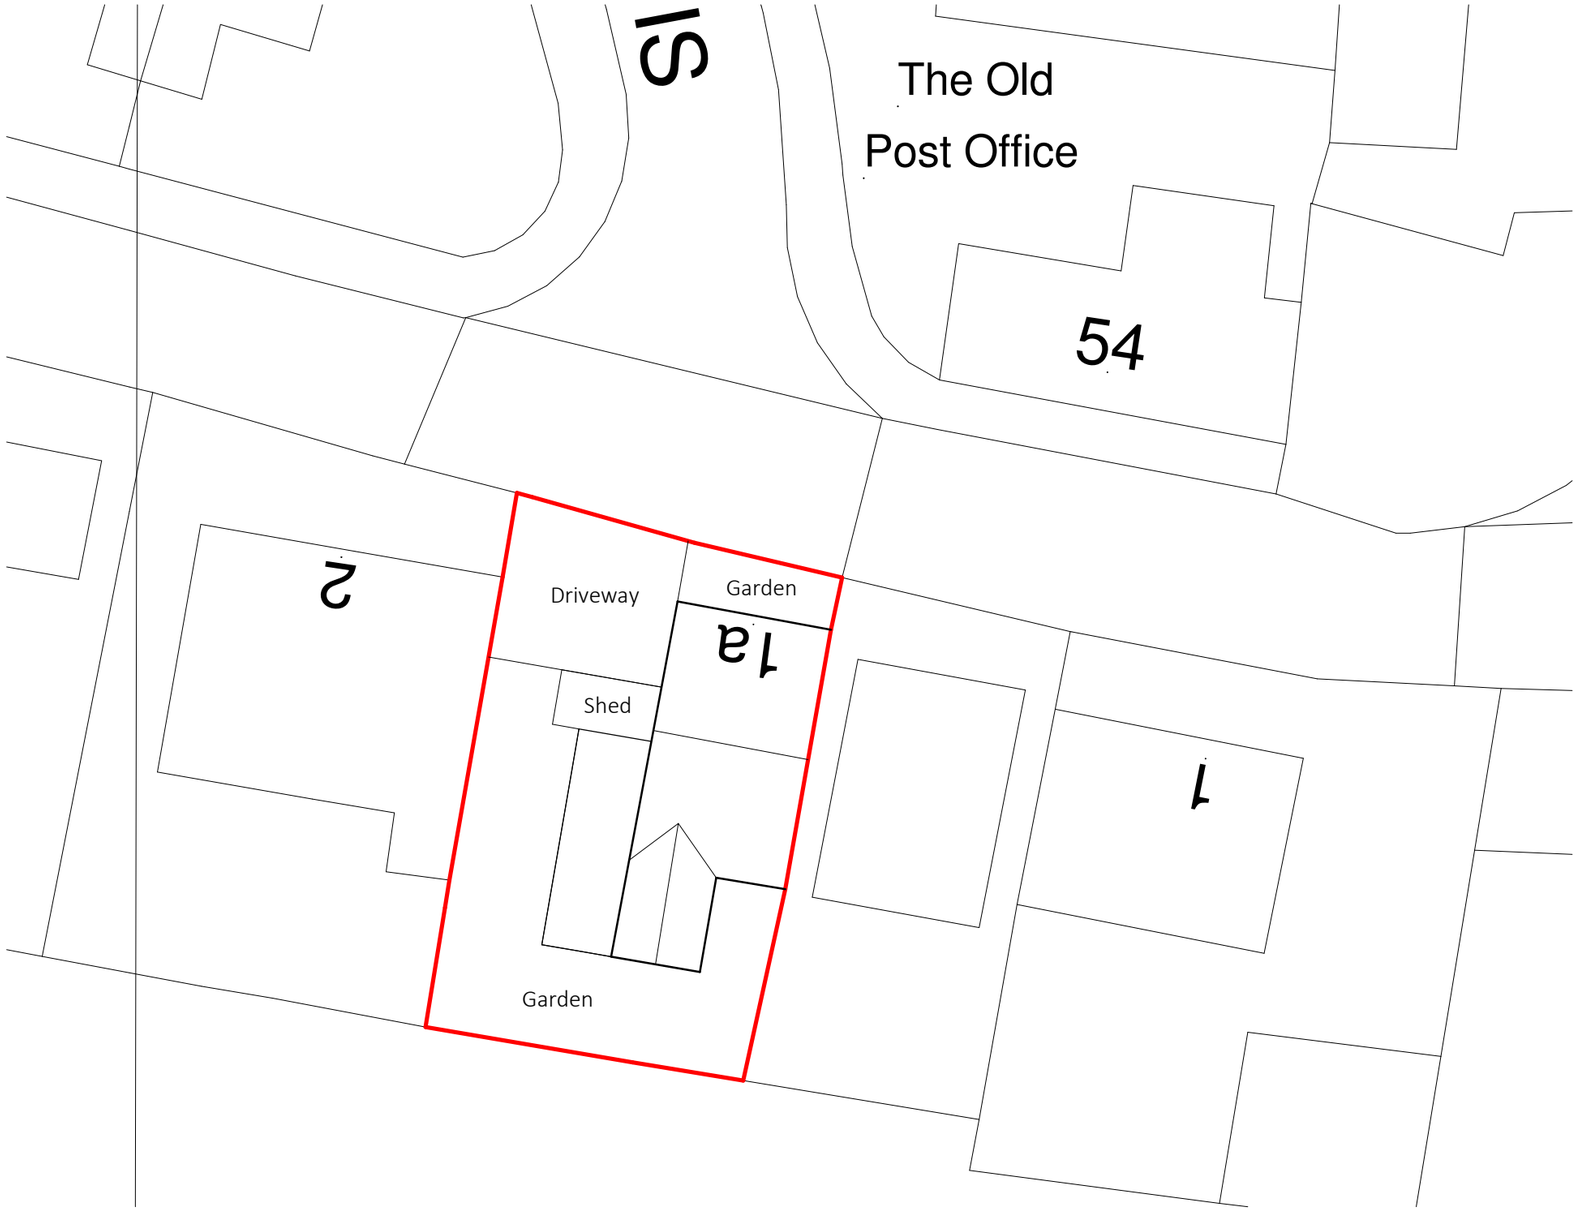


0m 4m 8m 12m 16m 20m

ARKIFY

ARKIFY LTD.
36 Plas Tirion, Nant Parc,
Johnstown, Wrexham LL14 1UR
07543968690
geraint@arkify.uk
www.arkify.uk

Project:	1a Chapel Street, Penycae			
Title:	Existing Site Plan			
Scale @ A3:	1 : 200	Author: GE	Date:	12/06/25
Project Ref:	25-33	Drawing No: A002	Rev.	-