
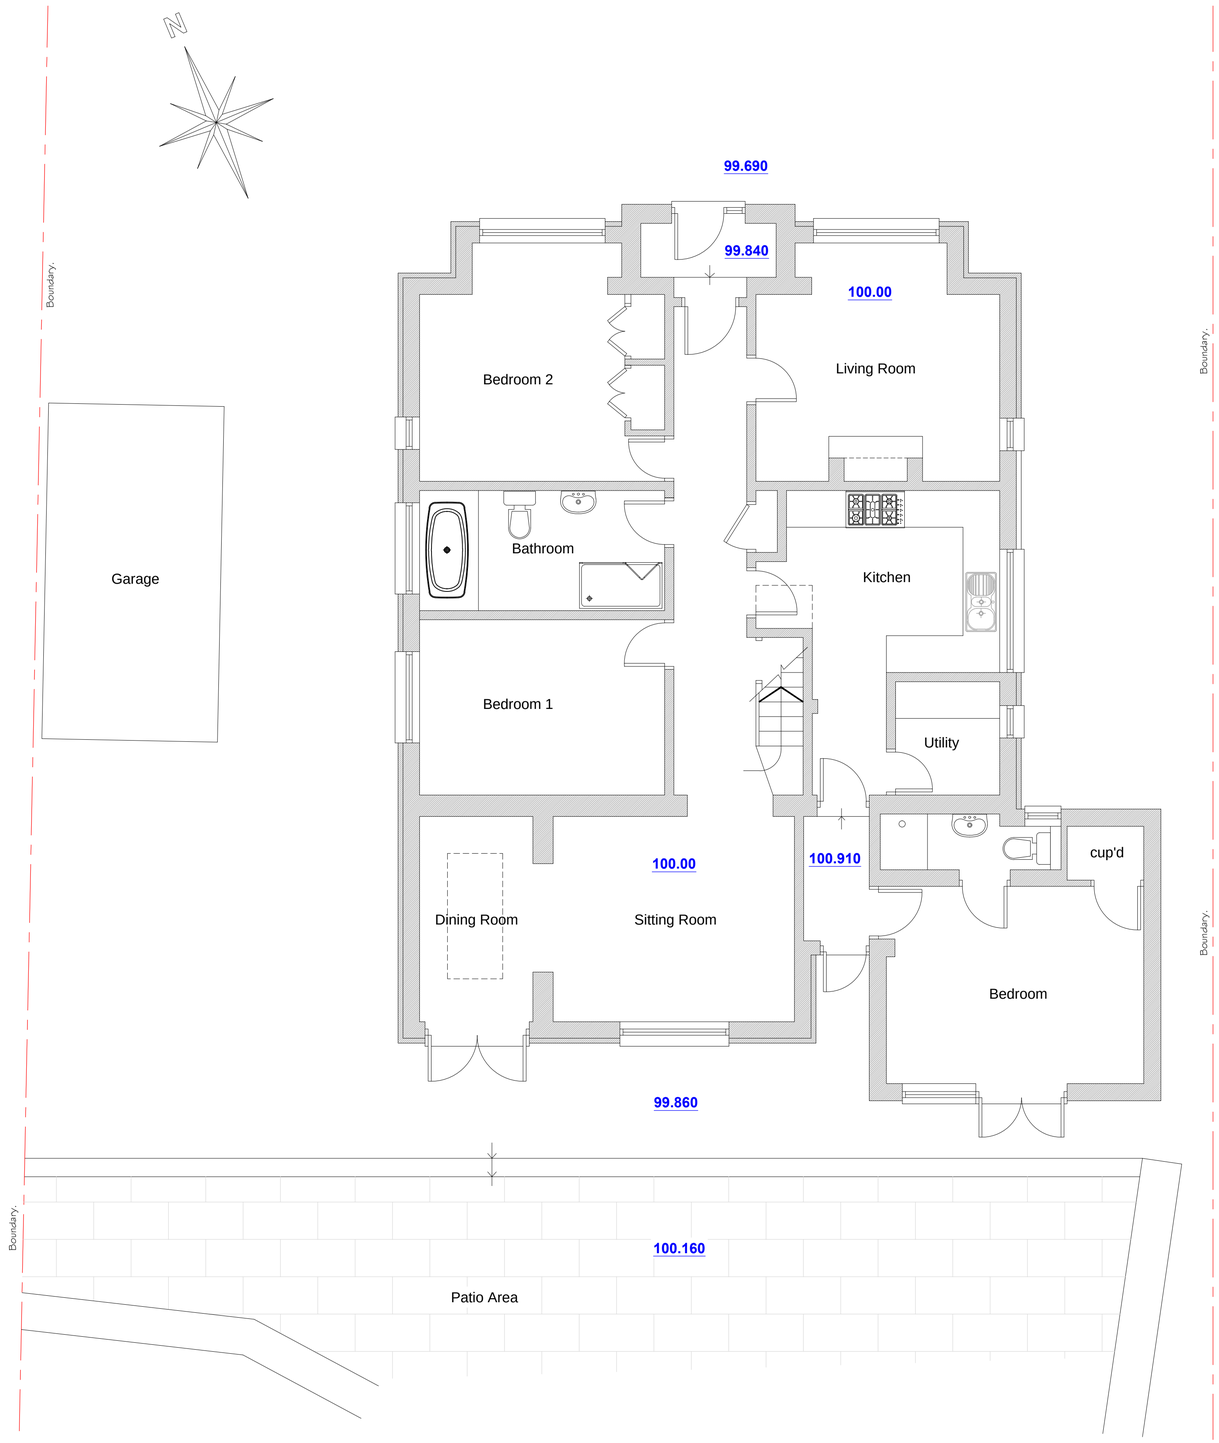



Existing Ground Floor Plan

1:50

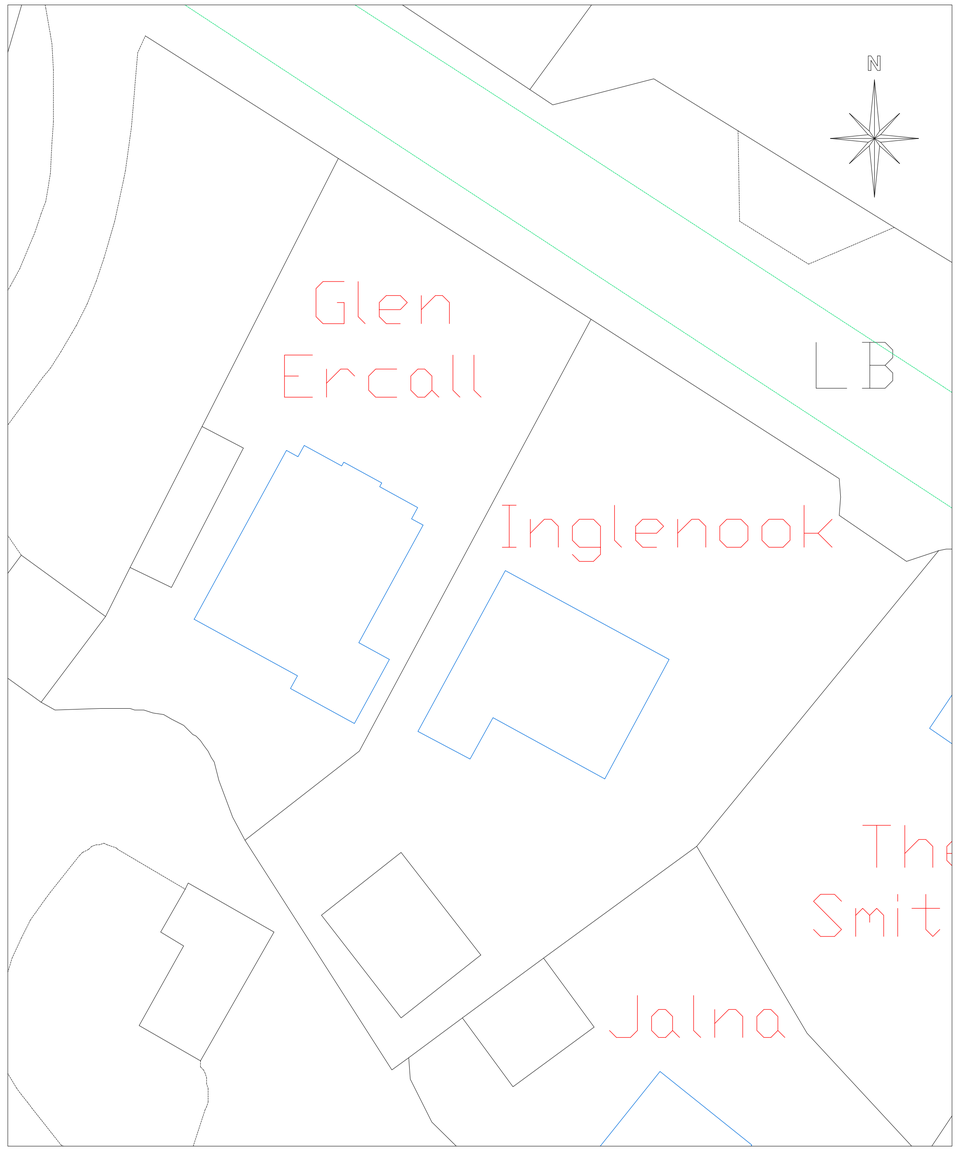

Site Plan

Scale 1:200

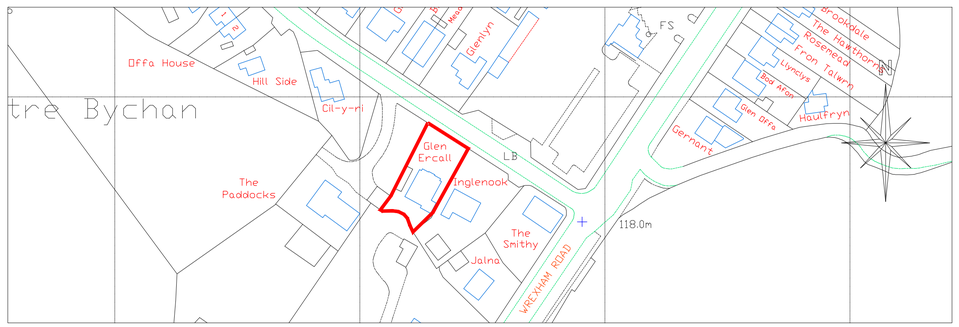

Location Plan

Scale 1:1250

cad
CULLIS+ARCHITECTURAL+DESIGN
LABC partner
25 Sunningdale Close
Wrexham
North Wales
LL13 9QU
T 01978 264376
M 07791 480768
E ajones540@btinternet.com

Client: Mr & Mrs Sheffield.

Drawing Title: Existing Plans & Location Plan.

Job Title: Proposed Extension to Glen Ercall, Smithy Lane, Pentrebychan, Wxm.

Date:	Scale:	Rev.	Drg No:
Nov 2023	1:50, 1:200 & 1:1250 at A1		PD/01