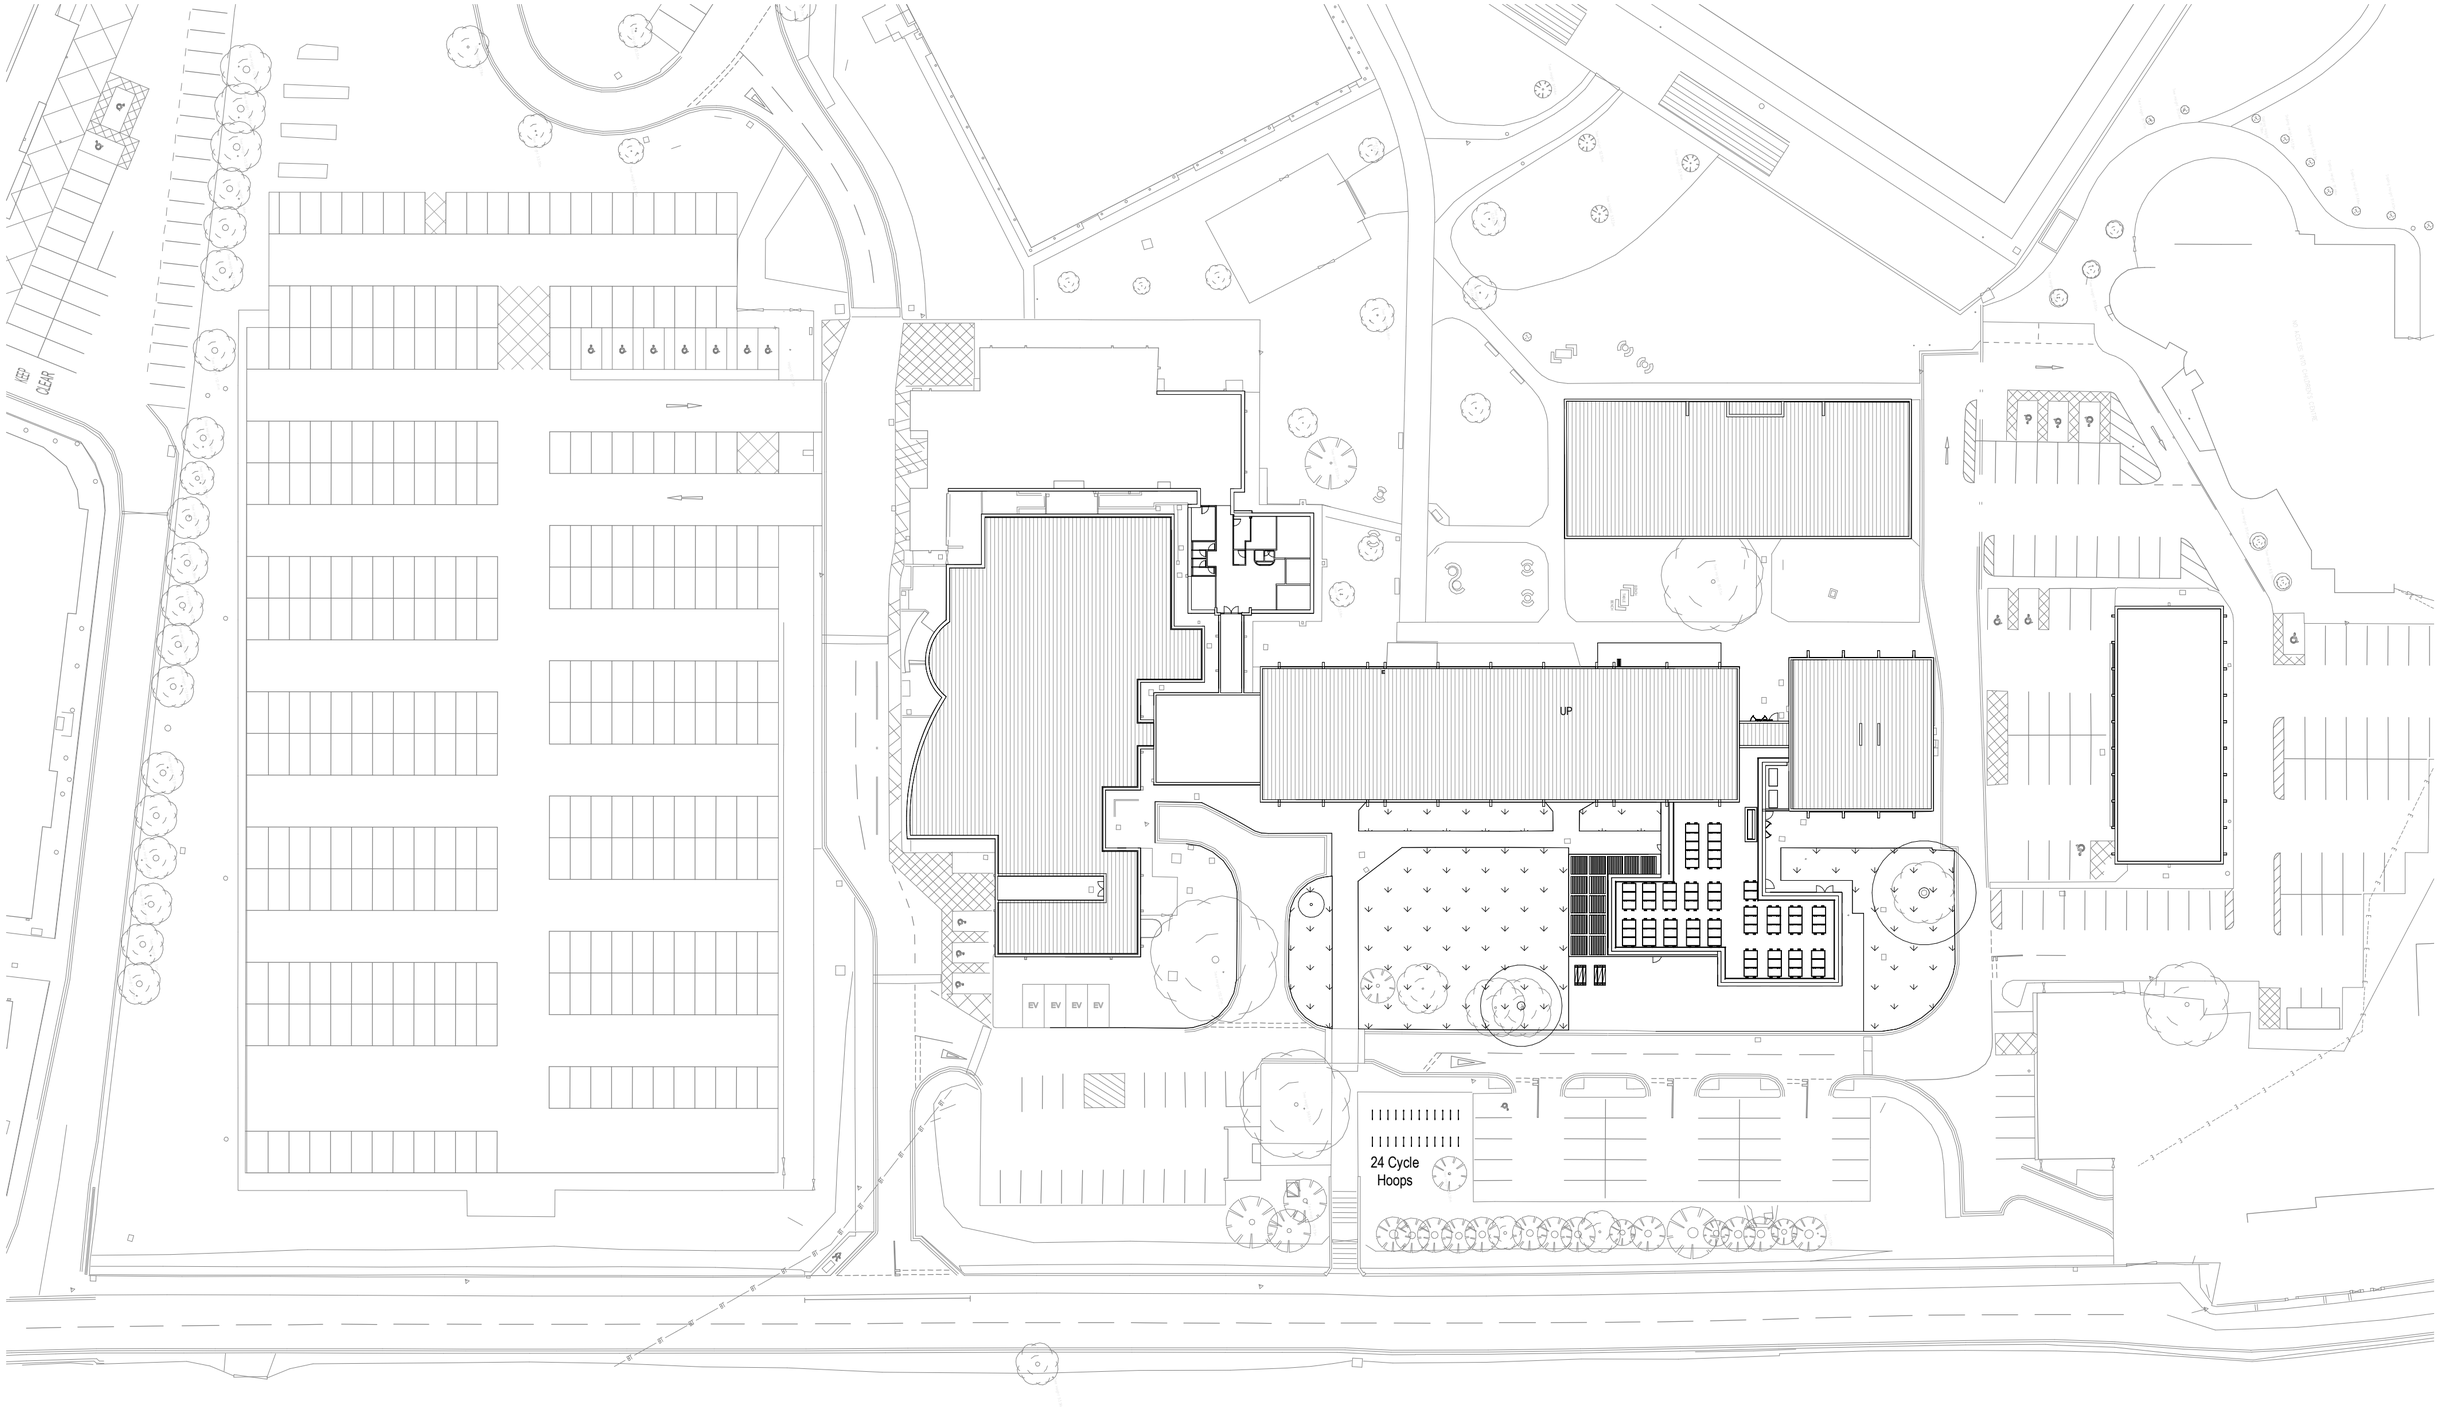


GENERAL NOTES:

DAY Architectural Ltd accepts no responsibility for any costs, losses or claims whatsoever arising from these drawings, specifications and related documents unless there is full compliance with the Client or any unauthorised user of the following:

1 All boundaries, dimensions and levels are to be checked on site before construction and any discrepancies reported to the Architect / Designer.
2 Partial Service: Any discrepancies with site or other information is to be advised to the Architect / Designer and direction and / or approval is to be sought before the implementation of the detail.
3 Block and site plans are reproduced under license from the Ordnance Survey.
4 Do not scale this drawing.
5 For the purpose of coordination, all relevant parties must check this information prior to implementation and report any discrepancies to the Architect / Designer.

0 5 10 20 30 40 50m
GRAPHIC SCALE 1:500

N

REV	DESCRIPTION	DATE	REV BY	CHKD BY
P3	Phase2B - Revised Planning Issue - Extent of existing soft landscaping retained, RPA added to plan (T196)	07.09.23	MDB	CB
P2	Phase2B - Revised Planning Issue	04.09.23	RPB	CB
P1	Phase2B - Planning Issue	10.08.23	RPB	CB

CLIENT
Wrexham Glyndwr University

PROJECT
HEIQ Phase 2

DRAWING
Proposed Site Plan

SCALE
1 : 500 @ A2

FIRST ISSUED
10.08.23

PROJECT	DRAWN BY	CHECKED BY
1375-22	RPB	DO

ORIGIN	VOLUME	LEVEL	TYPE	ROLE	NUMBER	REVISION
DAY	XX	XX	DR	A	05-0004	P3

DRAWING STATUS
PLANNING

Information contained on this drawing is the sole copyright of DAY Architectural Ltd. and is not to be reproduced without their permission.

DAY

DAY Architectural Ltd.
Studio 1, Lancaster Buildings
77 Deansgate, Manchester, M3
2BW

T: 0161 834 9703
W: www.day-architectural.com