

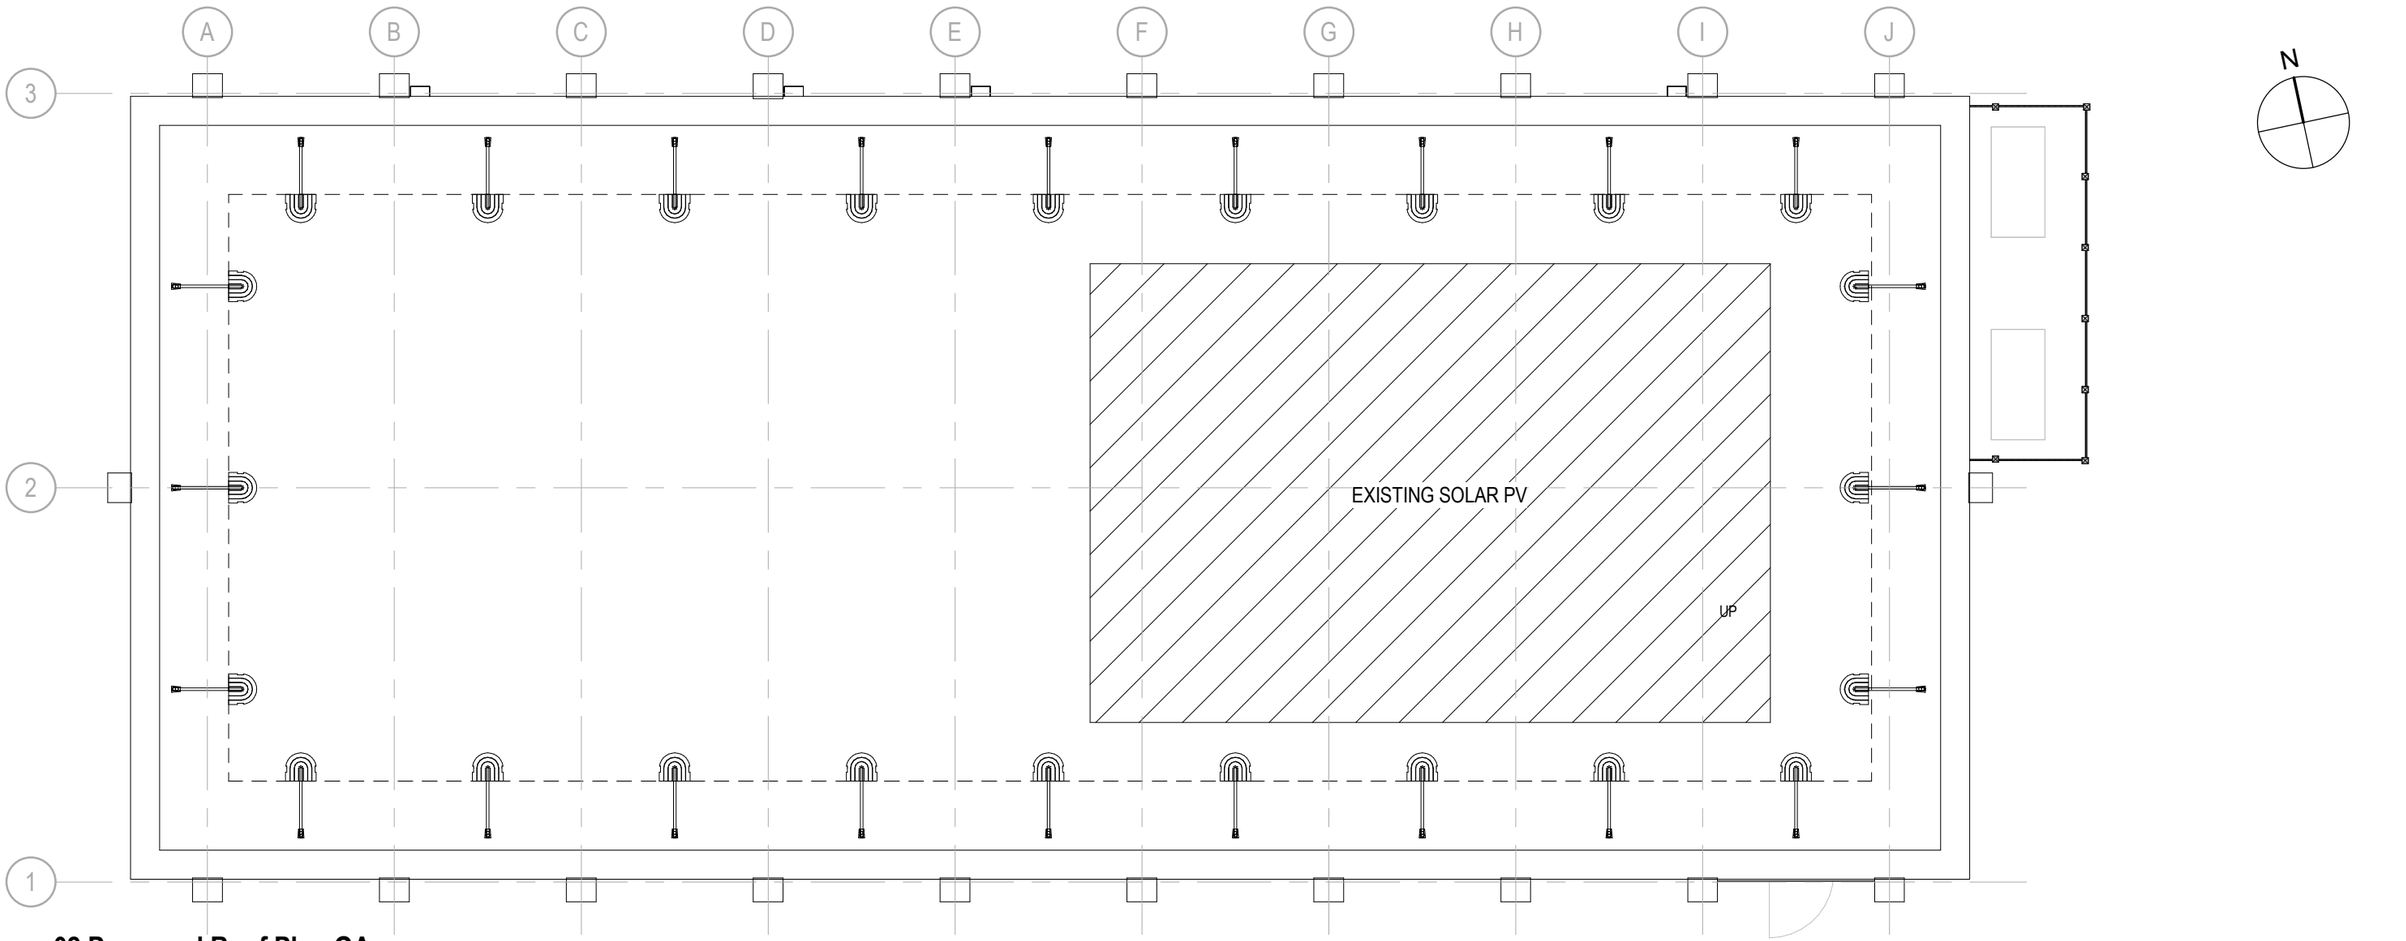


02 Proposed Roof Plan GA
1 : 100

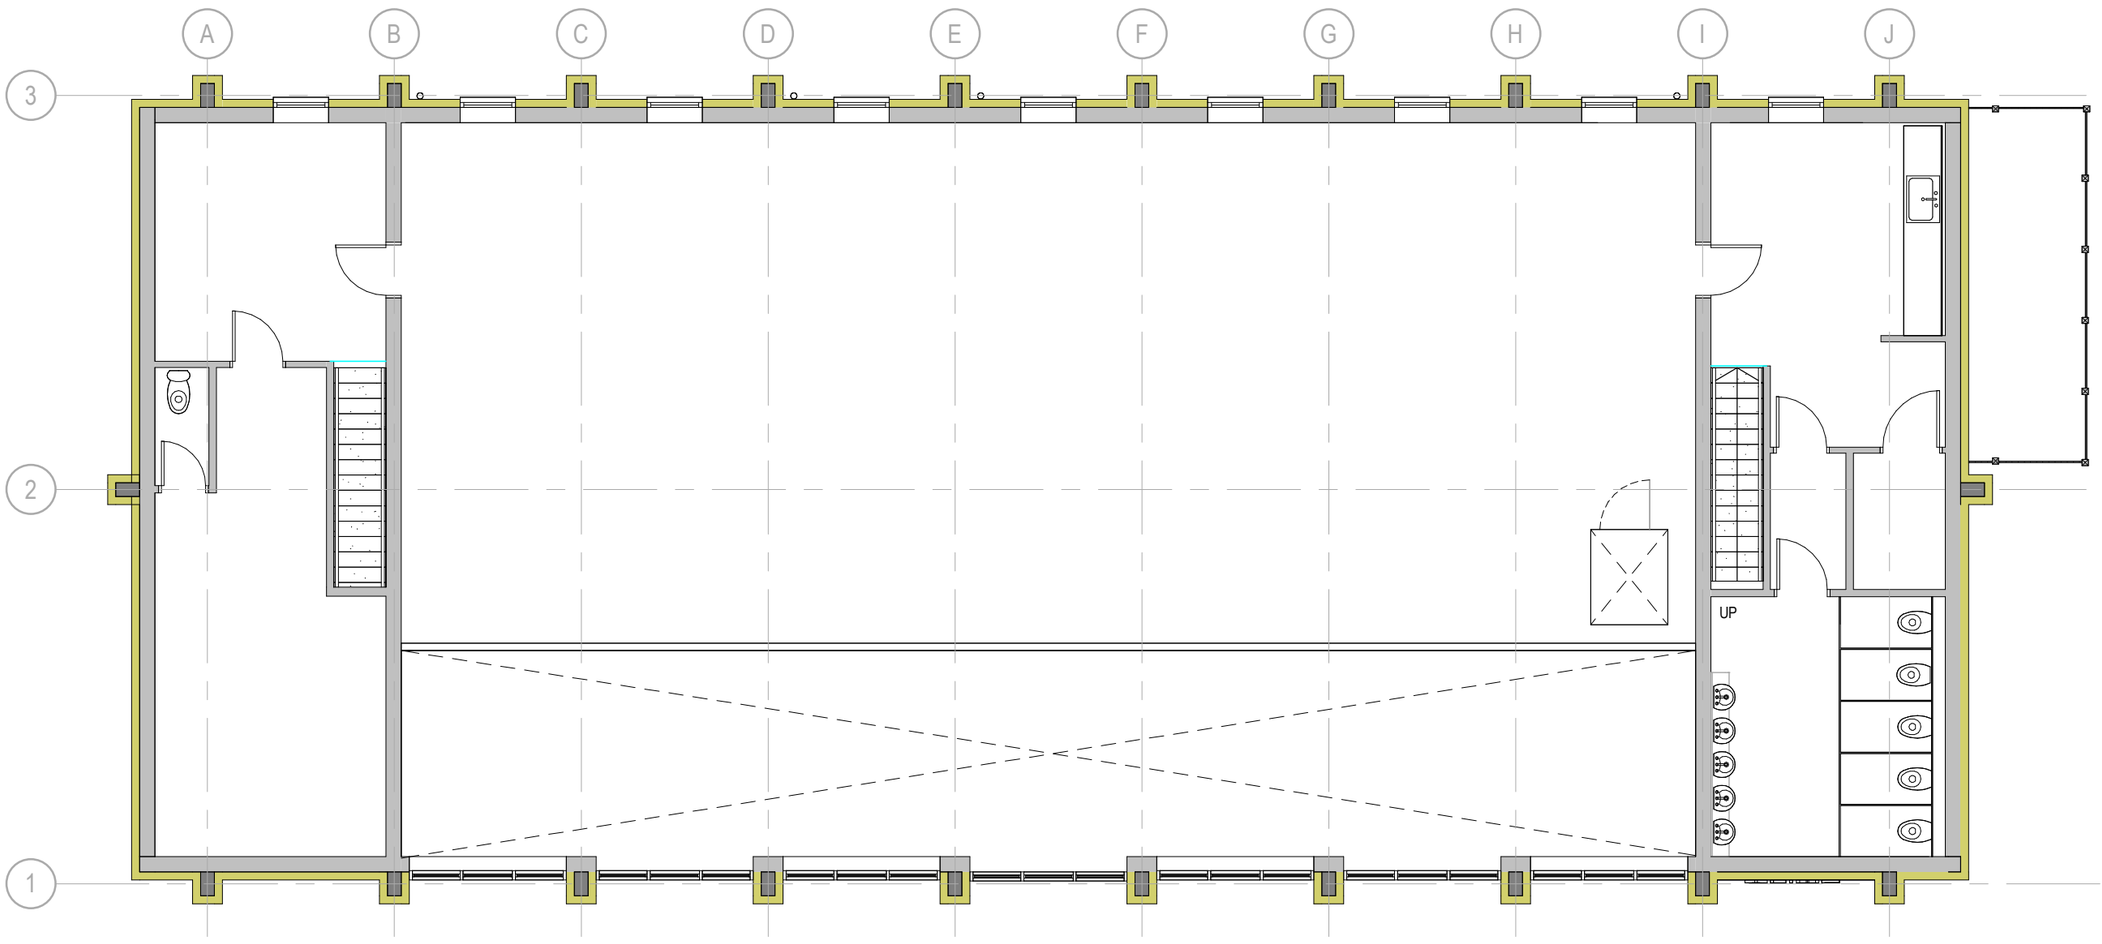

01 Proposed First Floor Plan GA
1 : 100

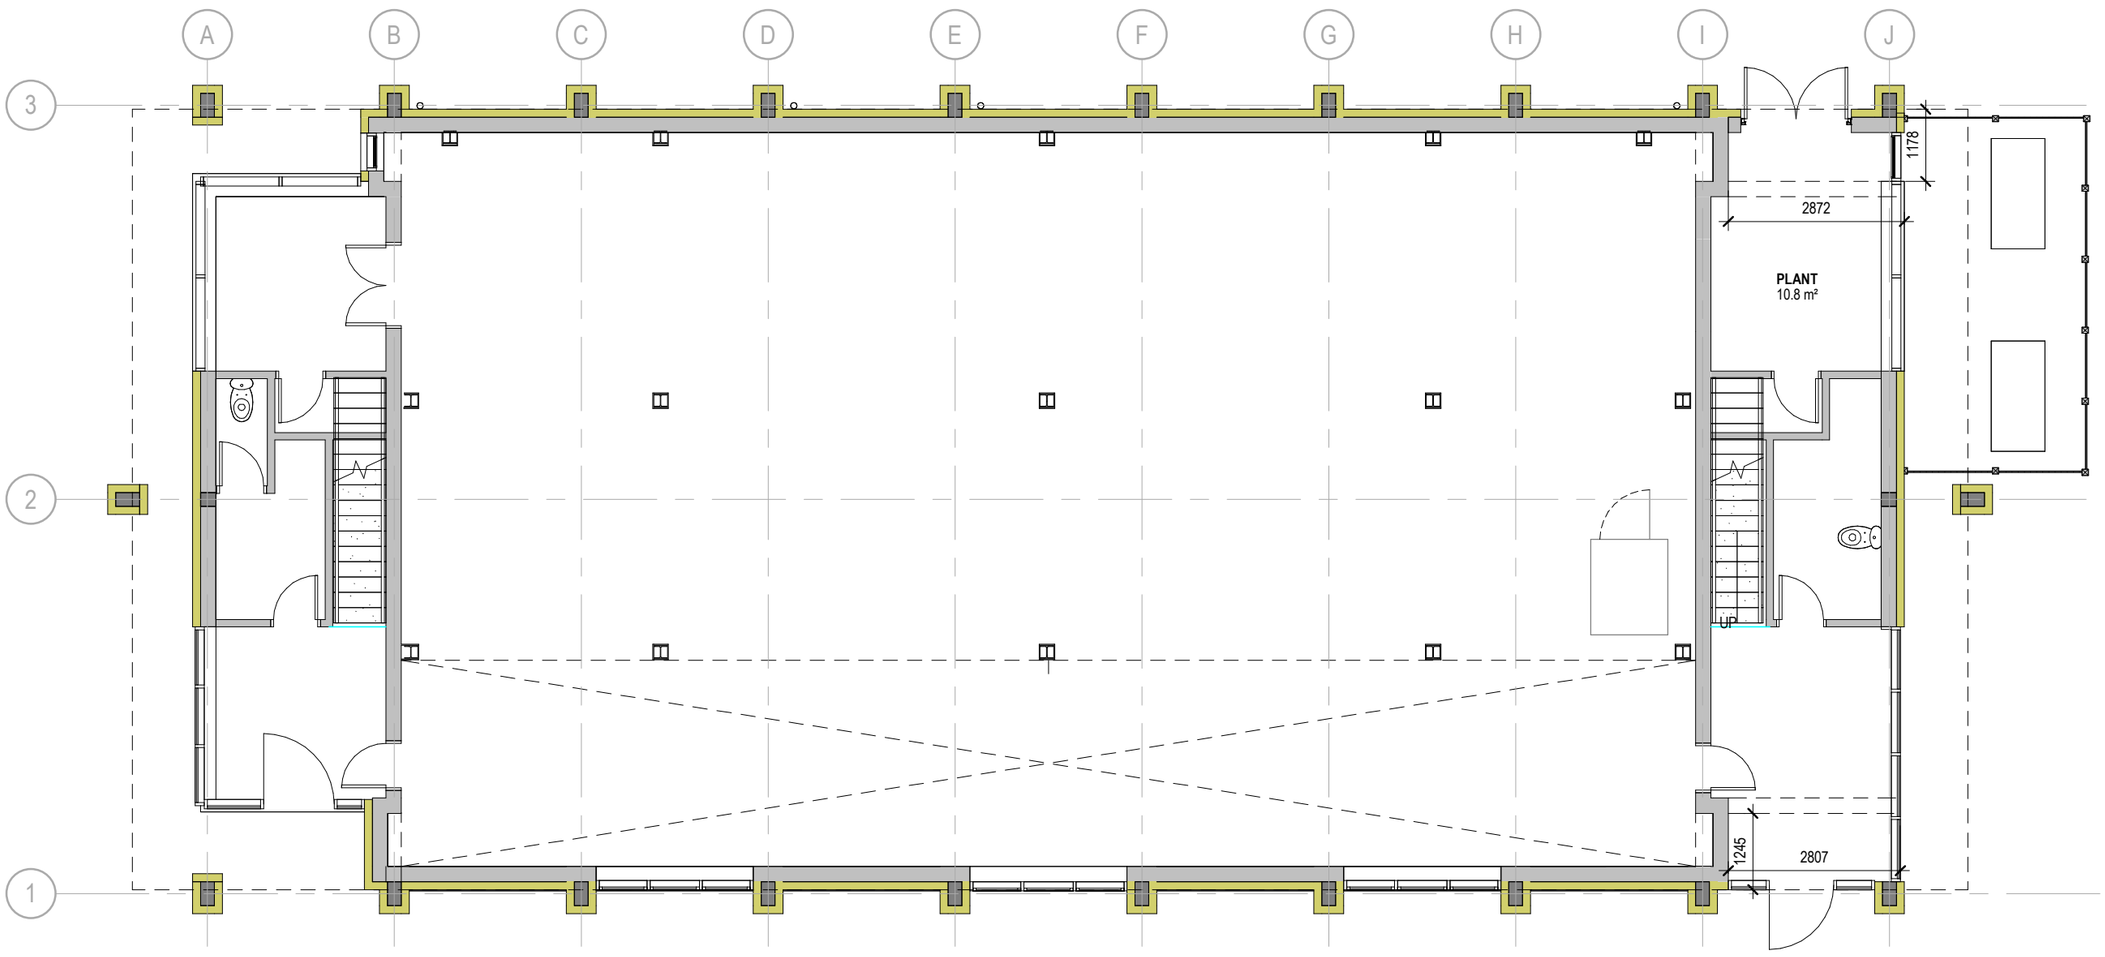

00 Proposed Ground Floor GA
1 : 100

0 1 2 3 4 5 10m
GRAPHIC SCALE: 1:100

GENERAL NOTES:

DAY Architectural Ltd accepts no responsibility for any costs, losses or claims whatsoever arising from these drawings, specifications and related documents unless there is full compliance with the Client or any unauthorised user of the following:

1 All boundaries, dimensions and levels are to be checked on site before construction and any discrepancies reported to the Architect / Designer.
2 Partial Service: Any discrepancies with site or other information is to be advised to the Architect / Designer and direction and / or approval is to be sought before the implementation of the detail.
3 Block and site plans are reproduced under license from the Ordnance Survey.
4 Do not scale this drawing.
5 For the purpose of coordination, all relevant parties must check this information prior to implementation and report any discrepancies to the Architect / Designer.

Note
This drawing for design intent purposes only.

REV	DESCRIPTION	DATE	REV BY	CHKD BY

CLIENT
Wrexham Glyndwr University

PROJECT
Alive Hub

DRAWING
Proposed Floor Plans

SCALE
1 : 100 @ A2

FIRST ISSUED
18/03/20

PROJECT	DRAWN BY	CHECKED BY
1415-22	RPB	MB

ORIGIN	VOLUME	LEVEL	TYPE	ROLE	NUMBER	REVISION
DAY	XX	XX	DR	A	04-0005	

DRAWING STATUS
PLANNING

Information contained on this drawing is the sole copyright of DAY Architectural Ltd. and is not to be reproduced without their permission.

DAY

DAY Architectural Ltd.
Studio 1, Lancaster Buildings
77 Deansgate, Manchester, M3 2BW

T: 0161 834 9703
W: www.day-architectural.com