
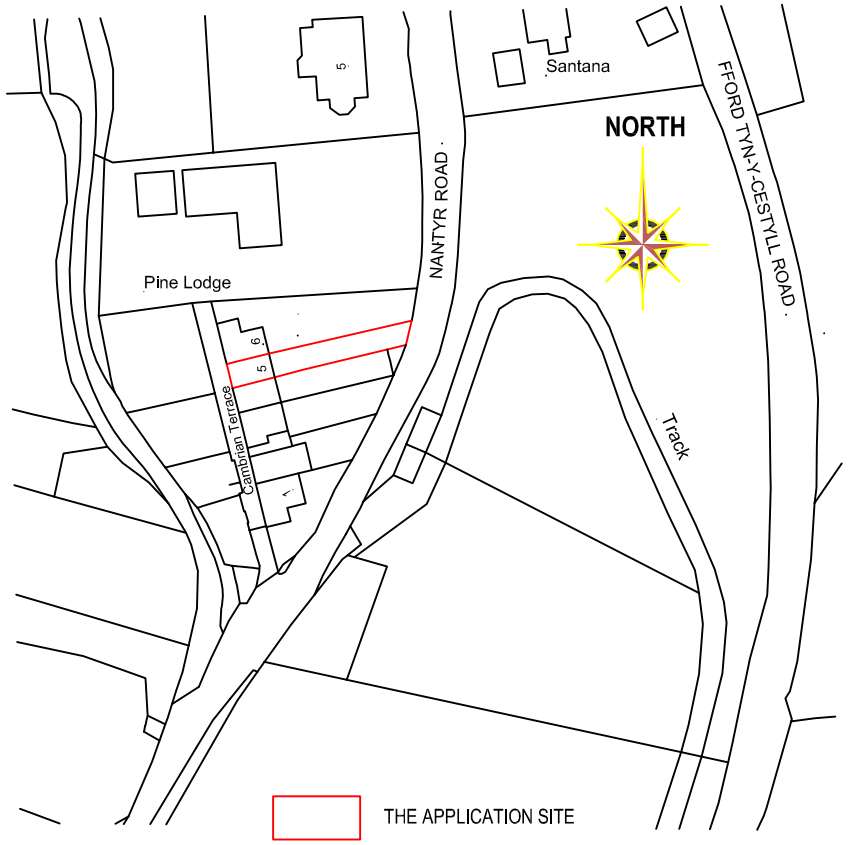


Crown Copyright and database rights 2023 OS Licence no. AC0000849896


LOCATION PLAN
Scale 1 / 1250

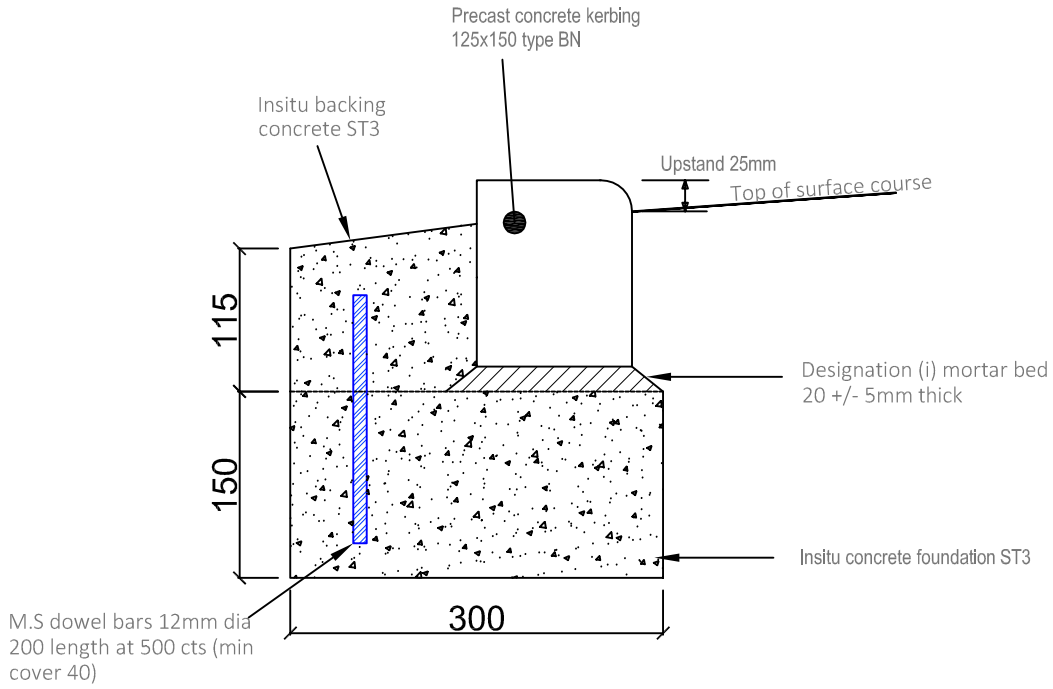

BN KERB CONSTRUCTION

VEHICULAR ACCESS FOR OFF ROAD PARKING TO NO 5 CAMBRIAN TERRACE

The front boundary of the property is the edge of the surfaced highway known as Nantyr Road, a Class 3 adopted highway.
The highway does not have a kerb and there is no footway or verge.
The edge of the highway will be delineated by 4no BN Kerb laid as the detail on this plan.

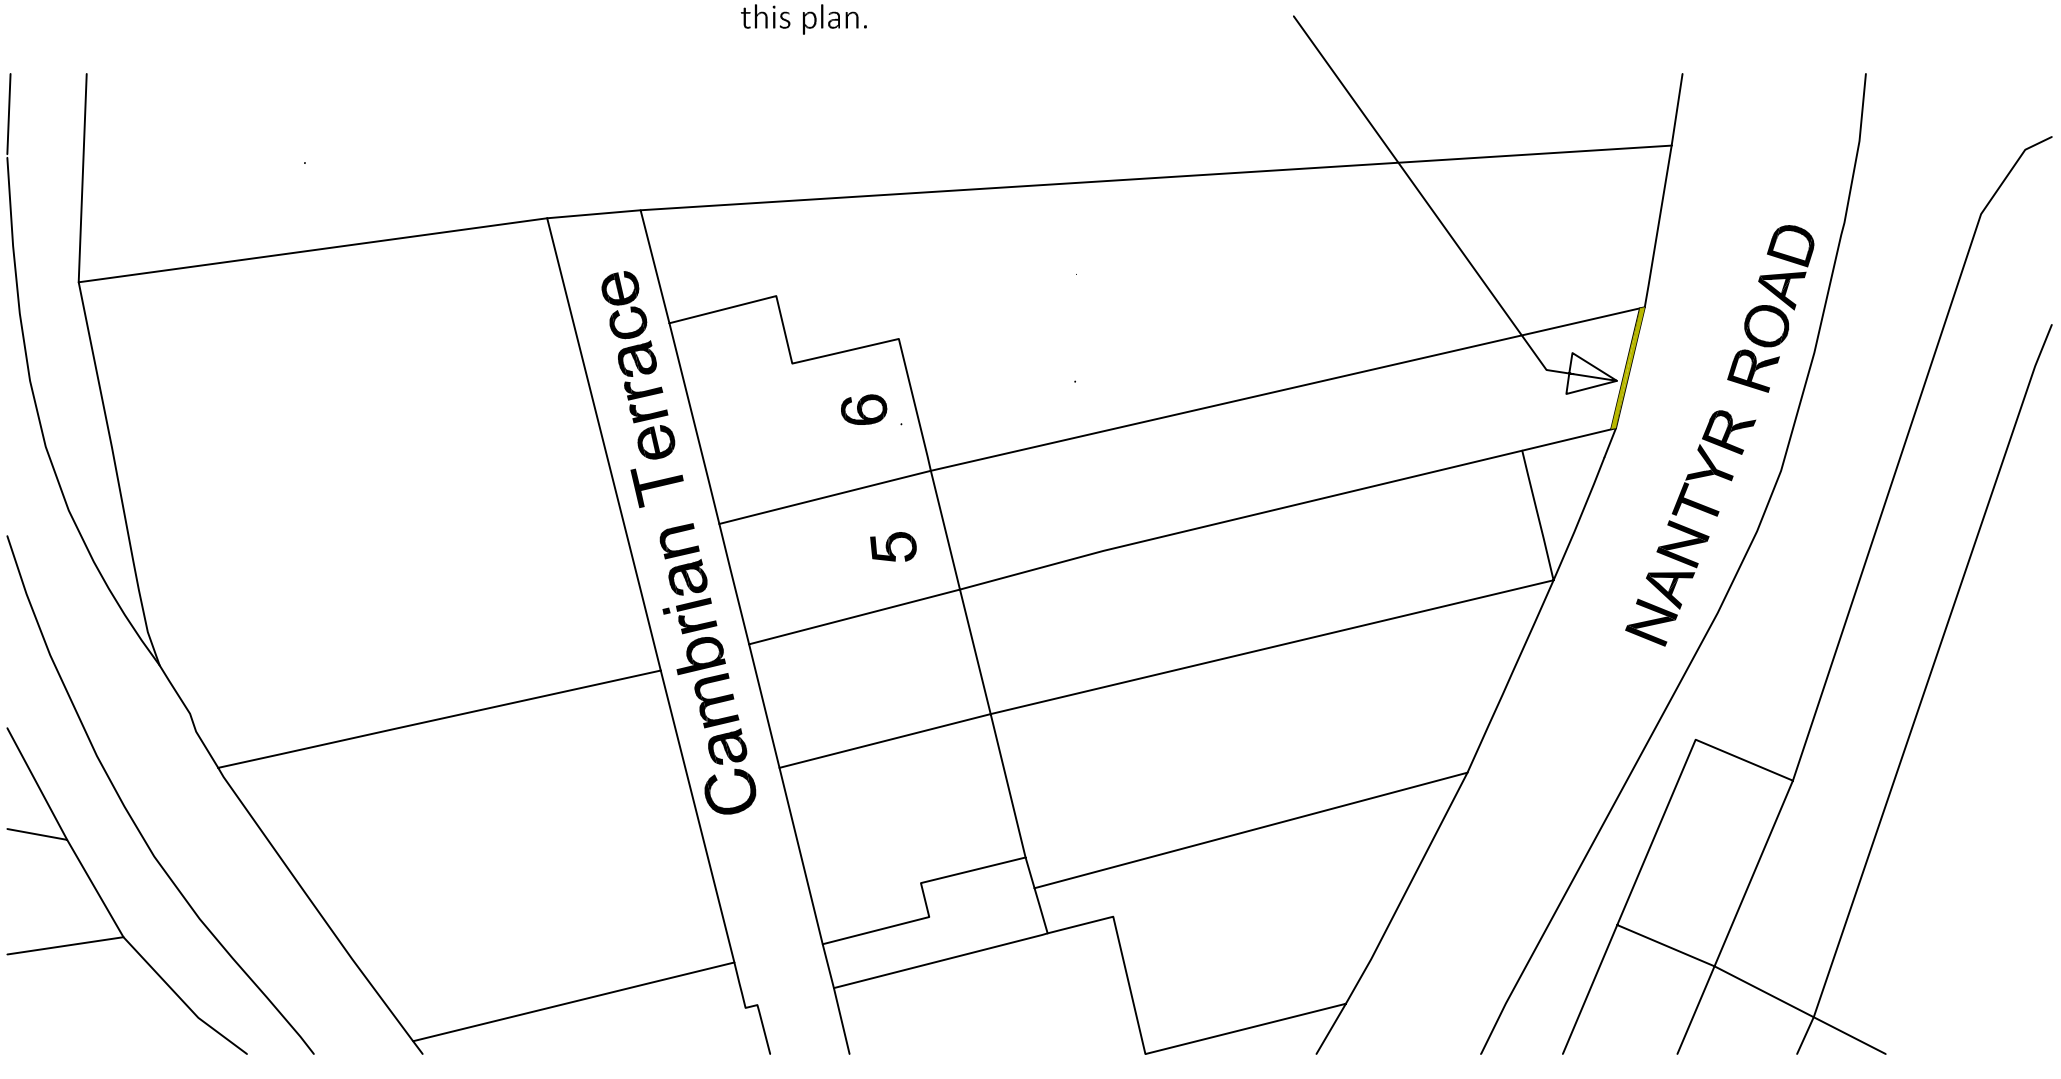

SITE PLAN
Scale 1 / 250

This drawing is the copyright of the PLATT WHITE PARTNERSHIP.

All dimensions are to be checked on site prior to commencing work.
DO NOT SCALE FROM THIS DRAWING.

NOTES

Rev	Date	Name	Notes

Revisions

PLATT WHITE
Partnership
Nova House, 94 Boughton
Chester, CH3 5AQ.
Tel: 01244 314111, Fax: 01244 314700
e-mail: info@plattwhite.co.uk
Web: www.plattwhite.co.uk

Client
MR J LLOYD

Project
5 CAMBRIAN TERRACE
GLYN CEIRIOG, LL20 7NH

Subject
LOCATION PLAN &
ACCESS DRIVE

Drwg. No. 4697-01-PL
Drawn by AL
Checked by DL
Scale As shown @ A3
Date FEB 2024