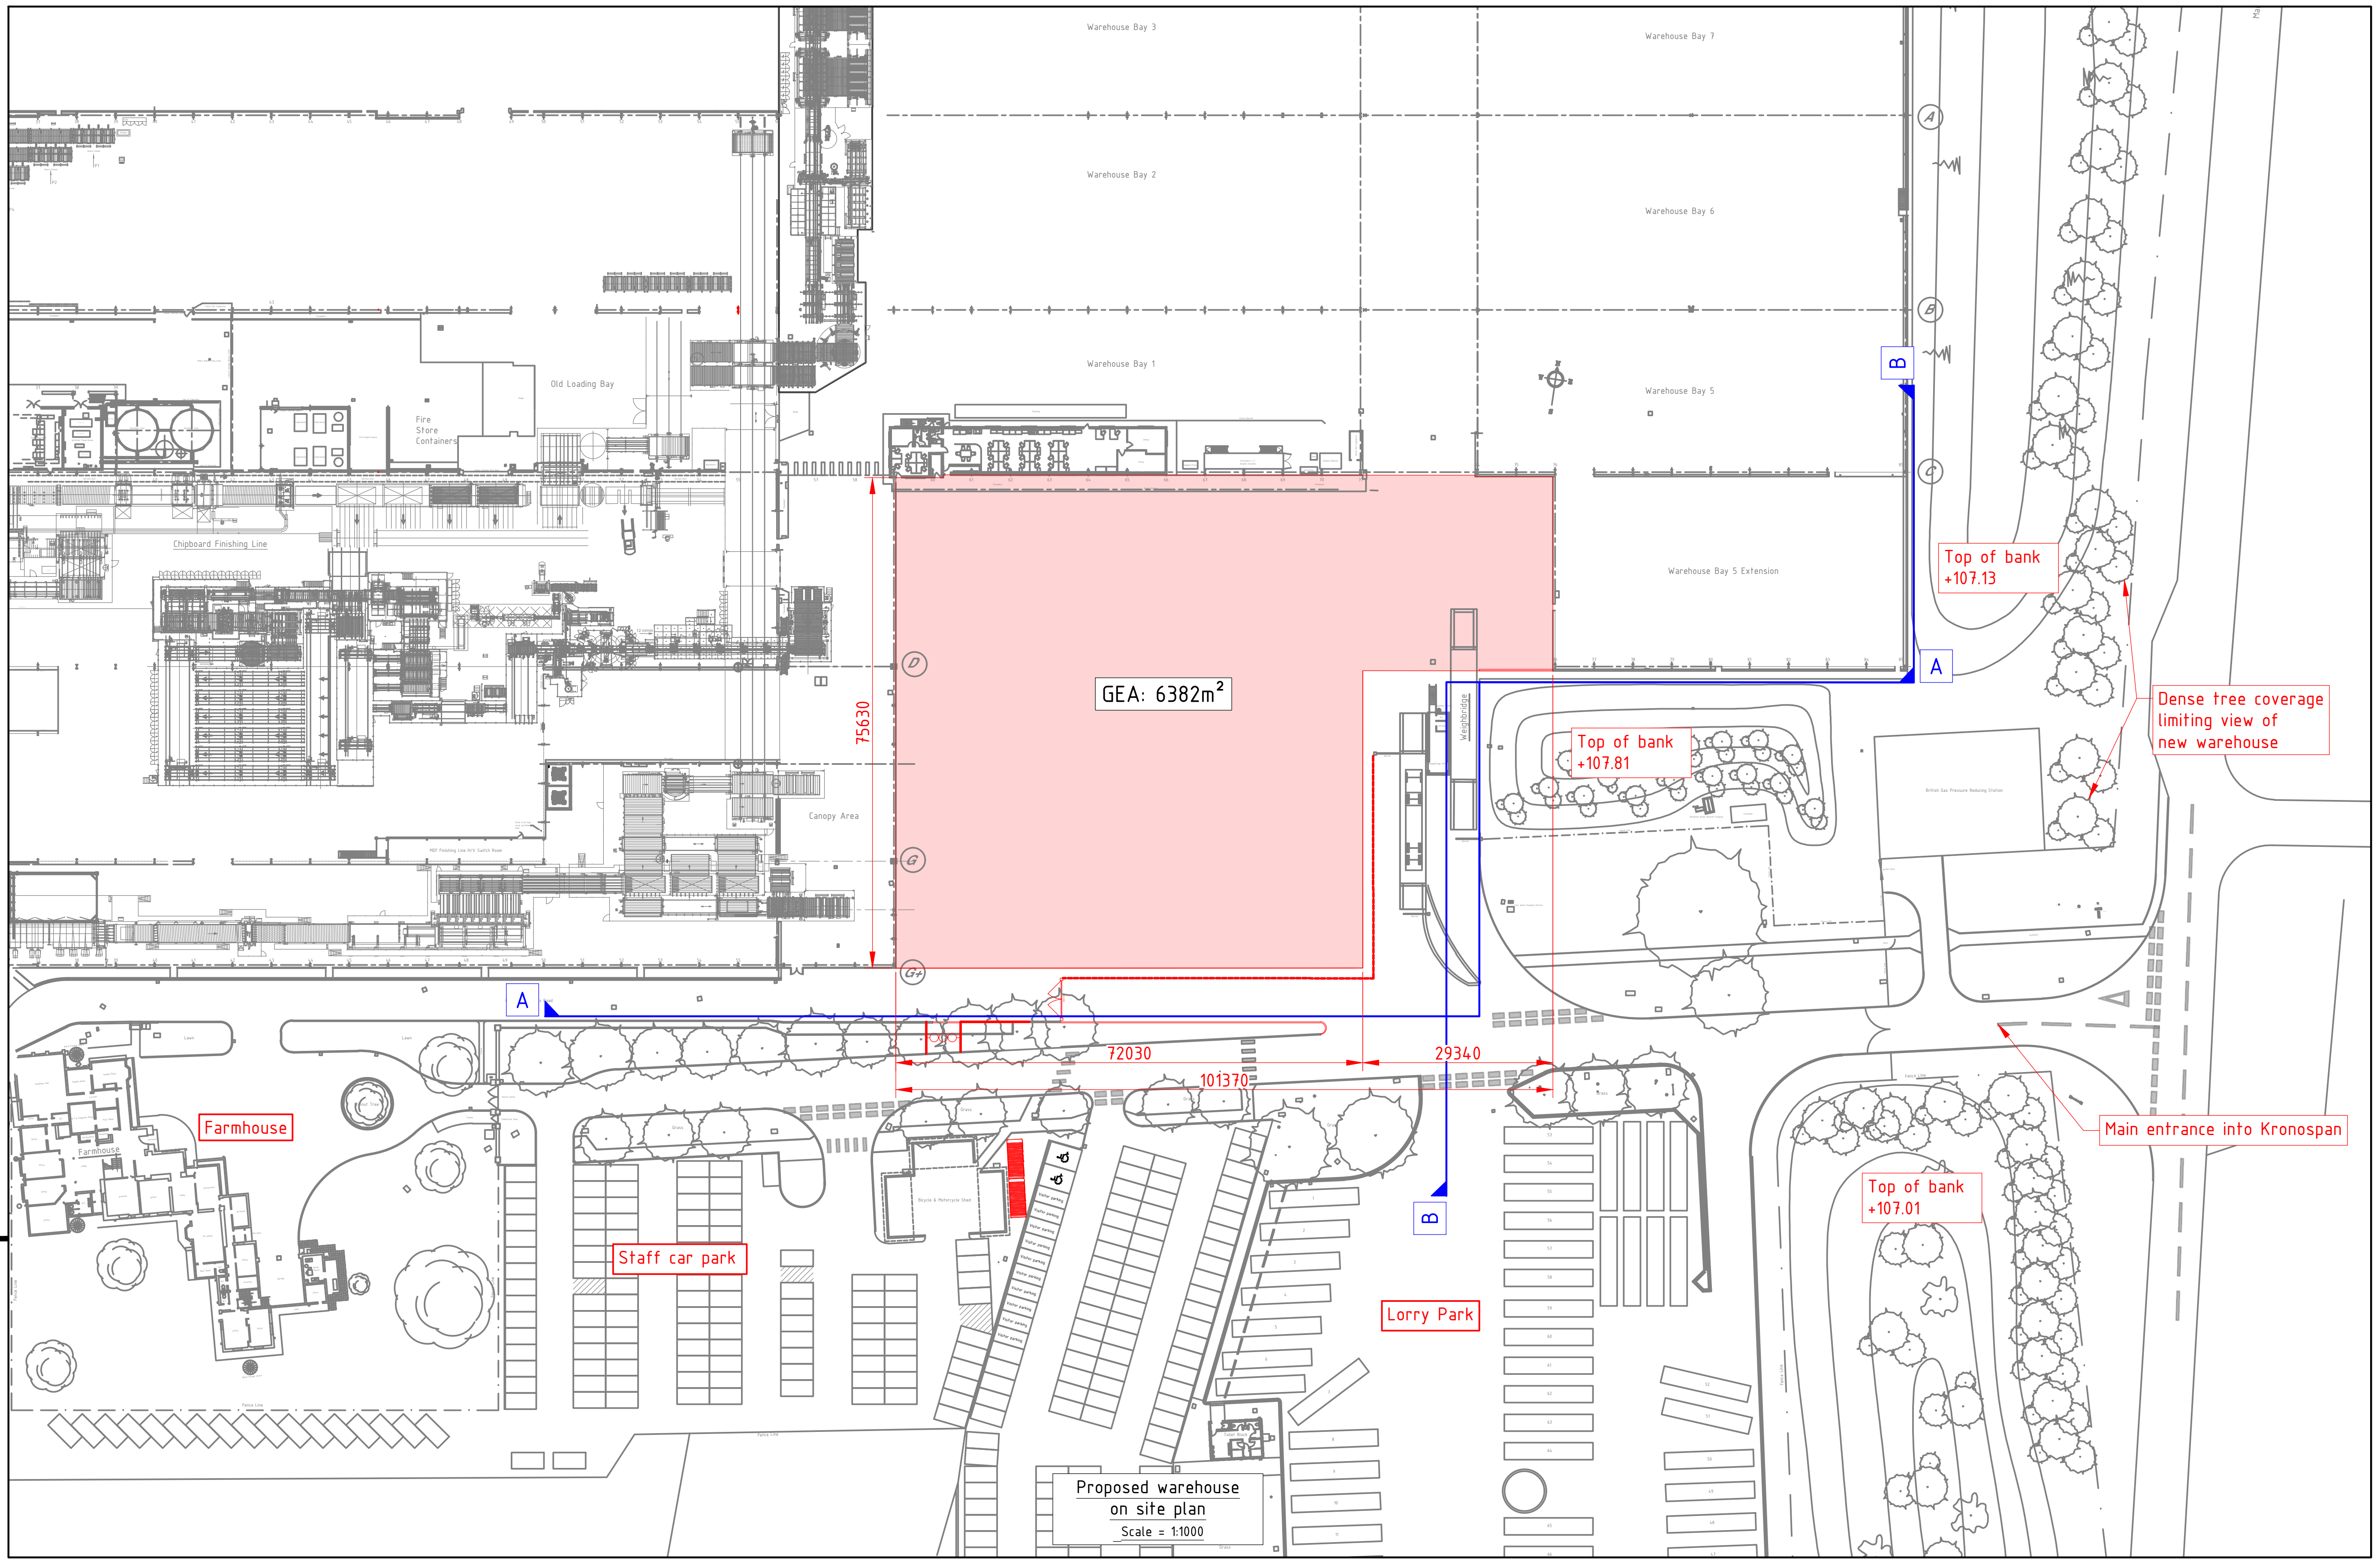

Proposed warehouse
on site plan
Scale = 1:1000

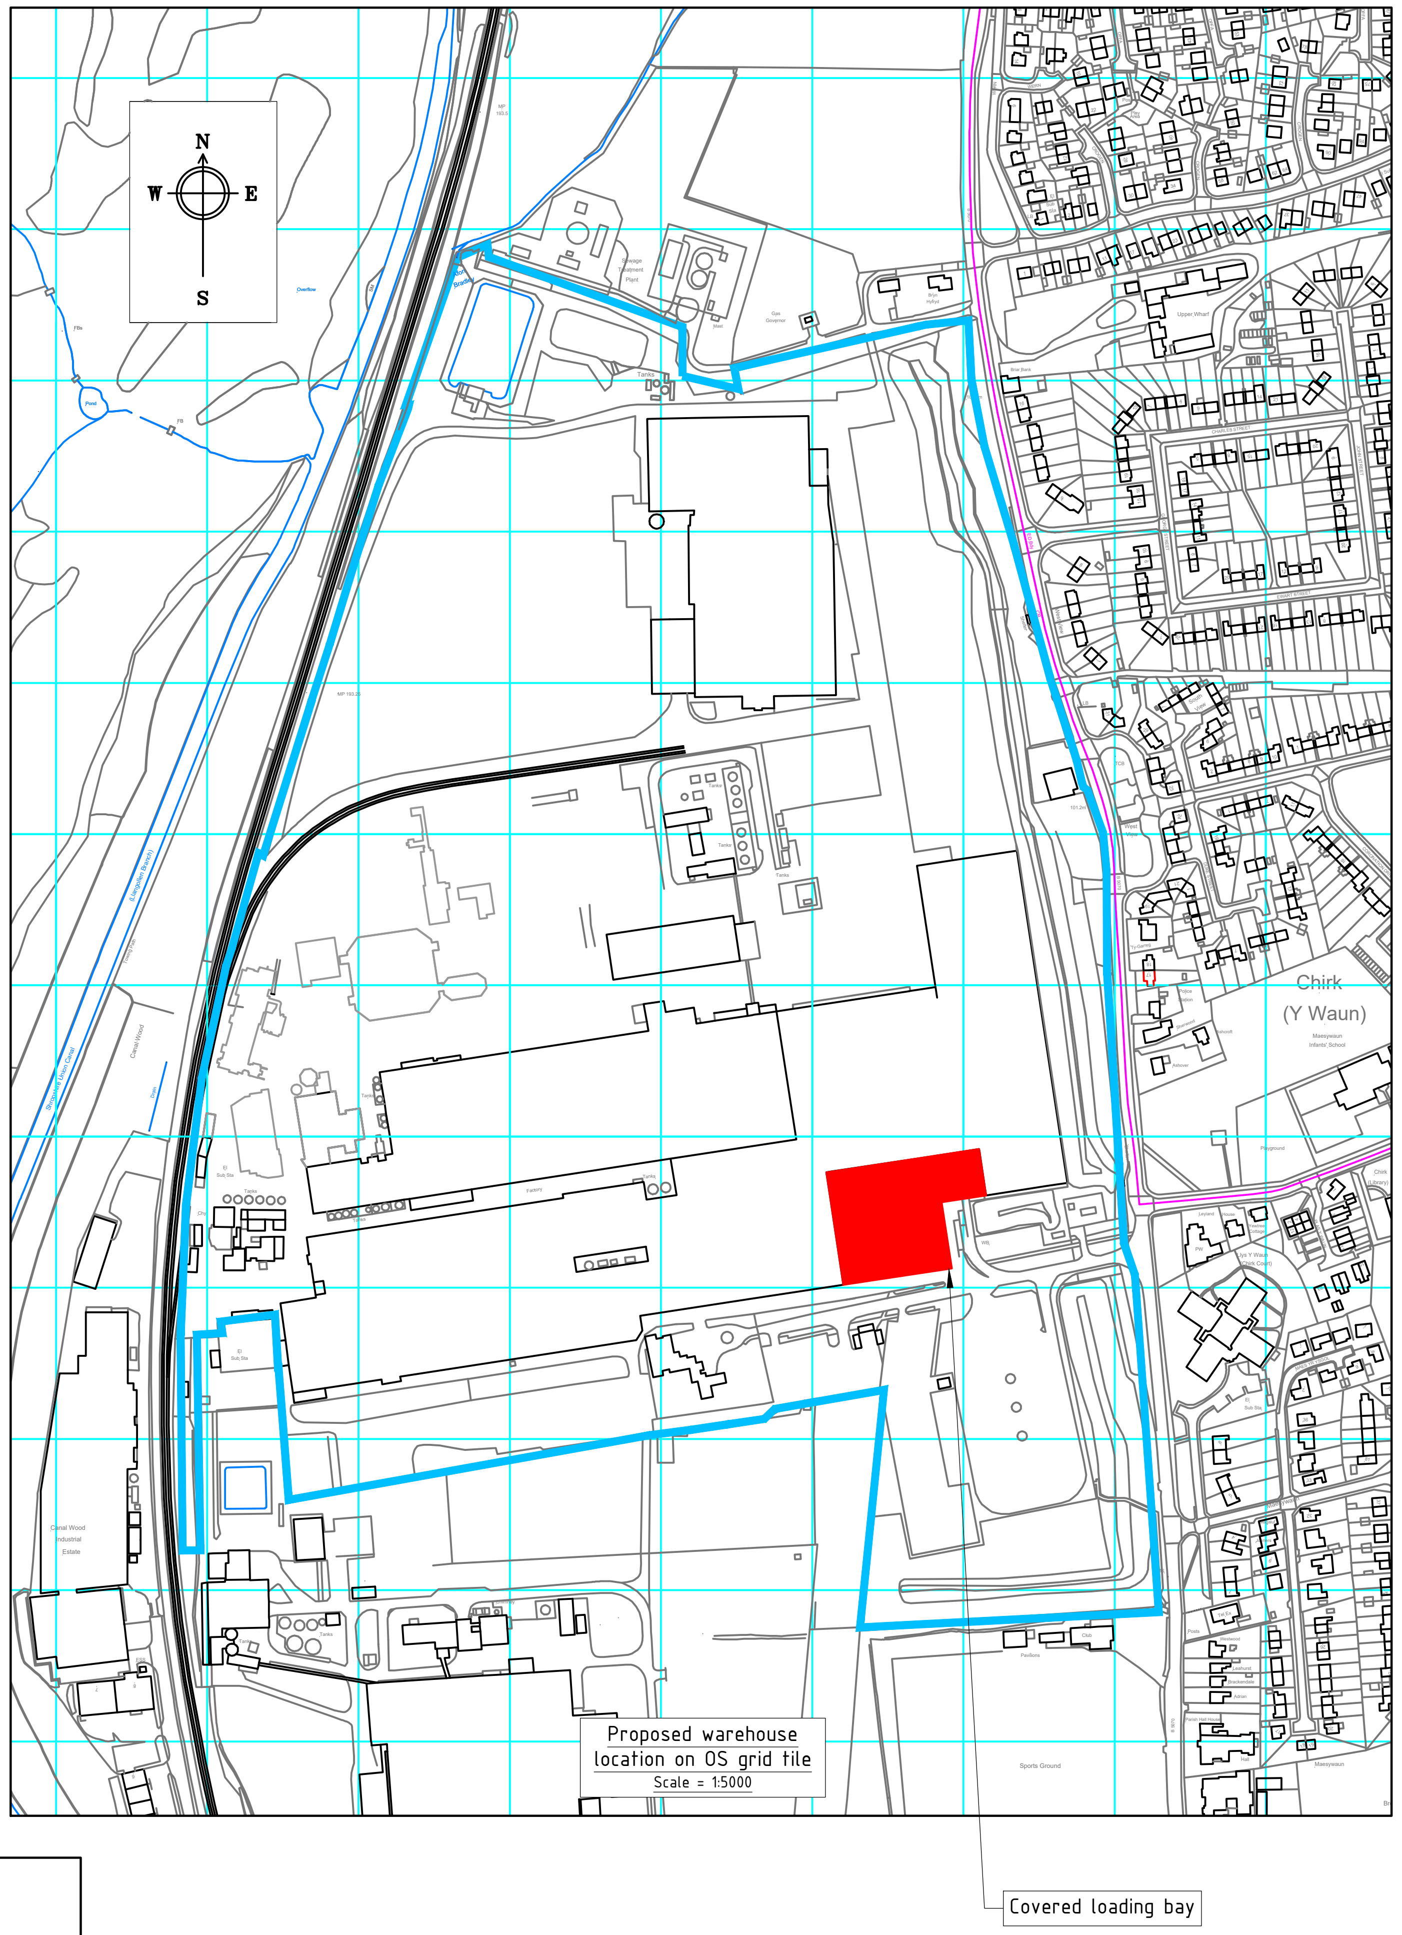

Proposed warehouse
location on OS grid file
Scale = 1:5000

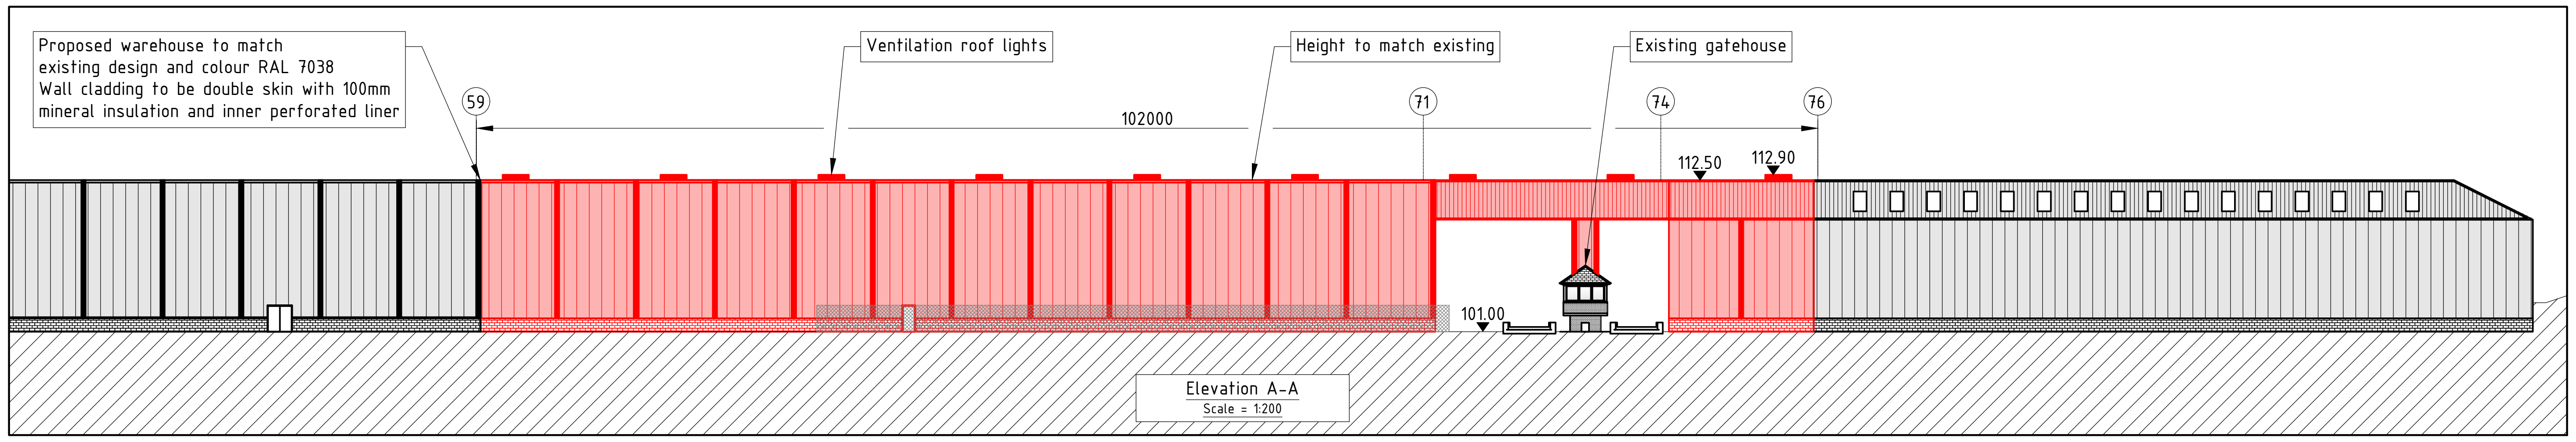

Proposed warehouse to match
existing design and colour RAL 7038
Wall cladding to be double skin with 100mm
mineral insulation and inner perforated liner
Ventilation roof lights
Height to match existing
Existing gatehouse
59
71
74
76
102000
112.50
112.90
101.00

Elevation A-A
Scale = 1:200

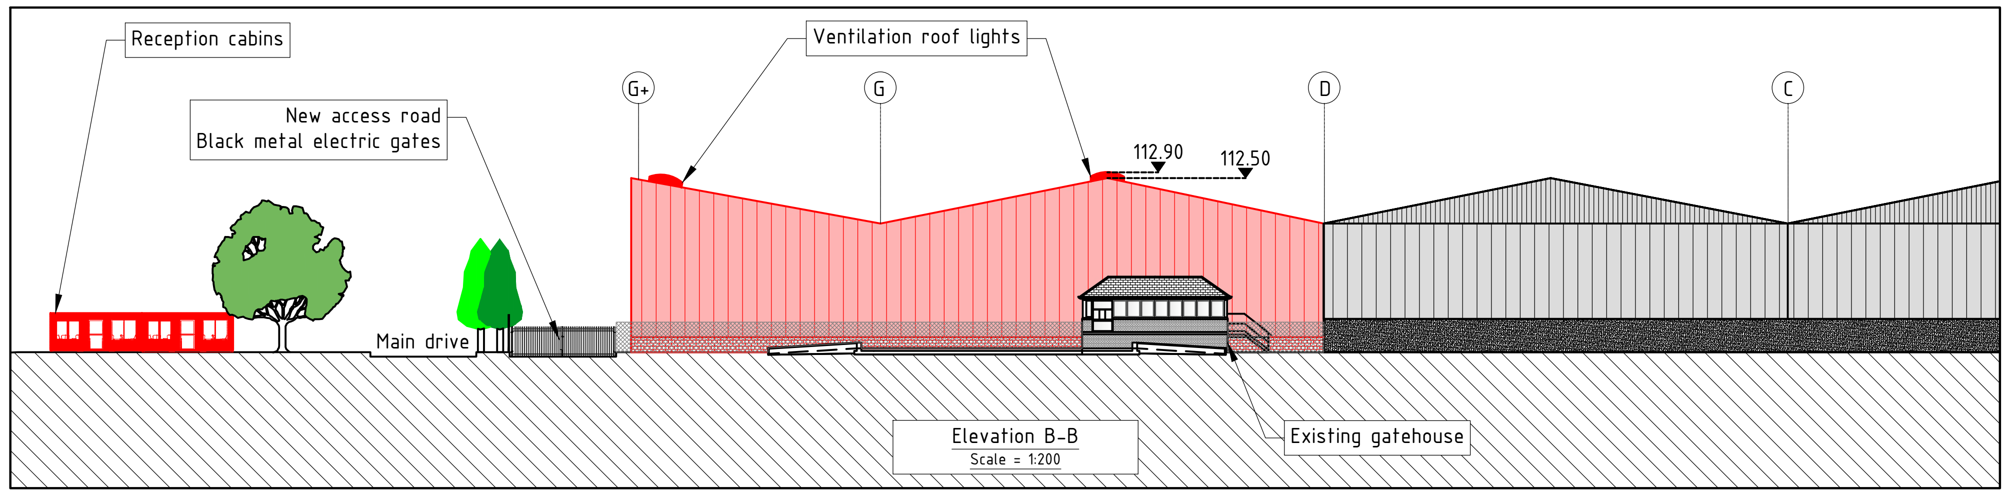

Elevation B-B
Scale = 1:200

Index	Modification	Date	Name
C	Reception cabins and turnstiles	14.06.2022	A.Hilditch
B	General layout	16.05.2022	A.Hilditch
A	Confirmation of general layout	21.01.2022	A.Hilditch

KRONOSPAN STATUS
Date 2022-02-21

STATUS		WAITED COMMENTS	
By	KRONOSPAN	Deadline	YYYY-MM-DD
Date	YYYY-MM-DD	By	.....
By		By	.....
		By	.....
DISTRIBUTION		**WAITED APPROVAL**	
Date	YYYY-MM-DD	Deadline	YYYY-MM-DD
Attn	#####	By	
Cc1		By	
Cc2		By	....
Cc3		**WARNING**	
Cc4		Not receving comments and / or approval within above deadlines, the drawing is intended as "APPROVED" under full resposibility of the listed commenters and / or approvers.	
Cc5			
Cc6	....		
CERTIFIED		Date	YYYY-MM-DD

Confidentiality
This drawing is the property of Kronoplus Technical AG.
Unauthorised distribution or utilisation without prior
written authorisation is forbidden and may be unlawful.

Status

Xylo Technologies AG
Rütihofstrasse 1
CH-9052 Niederteufen
Schweiz

Technology

Kronospan Ltd
Maesgwyn Farm
LL14 5NT Chirk, Wrexham
United Kingdom

	Date	Name
Project leader	17.06.2021	M.Titcombe
Drawn	17.06.2021	A.Hilditch
Checked		

Size: A2
origin
Scale: 1:500 1:1000 1:5000
Norm: ISO

Project number
Project name

Description
Covered loading bay
Elevations and plan view

Drawing number: 7000_665
Index: C
Sheet/Number: 1/2

Sub Category .
Division .
Process .
Subprocess .