



East Elevation
Scale 1:250

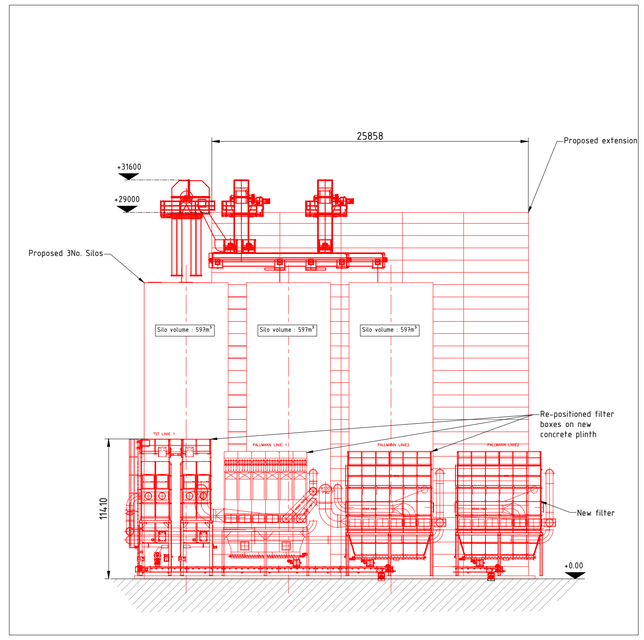


West Elevation
Scale 1:250




North Elevation
Scale 1:250

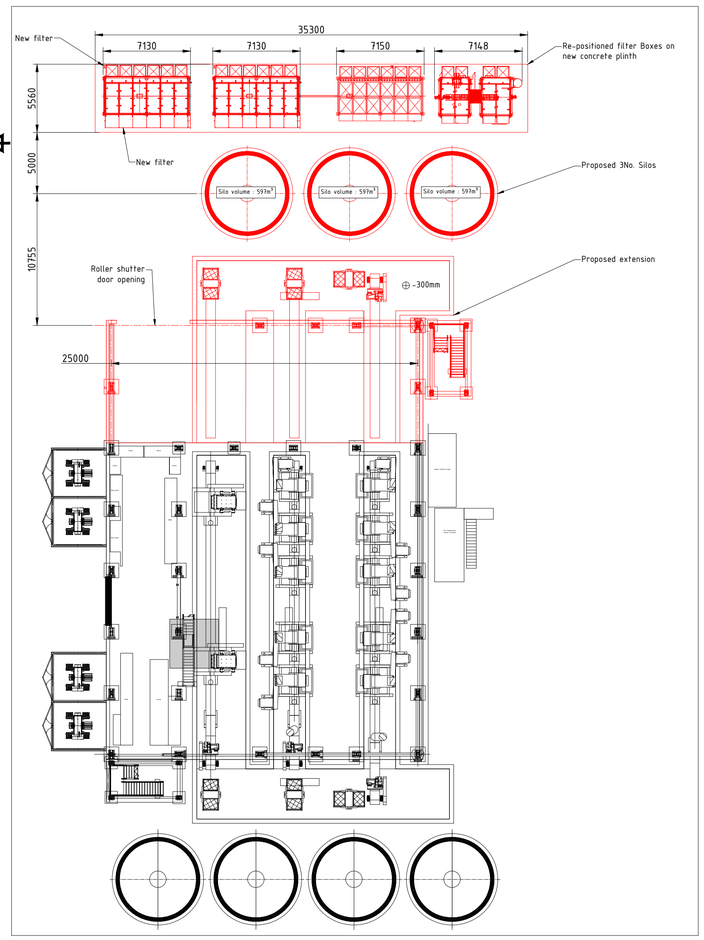


Ground Floor Plan
Scale 1:250

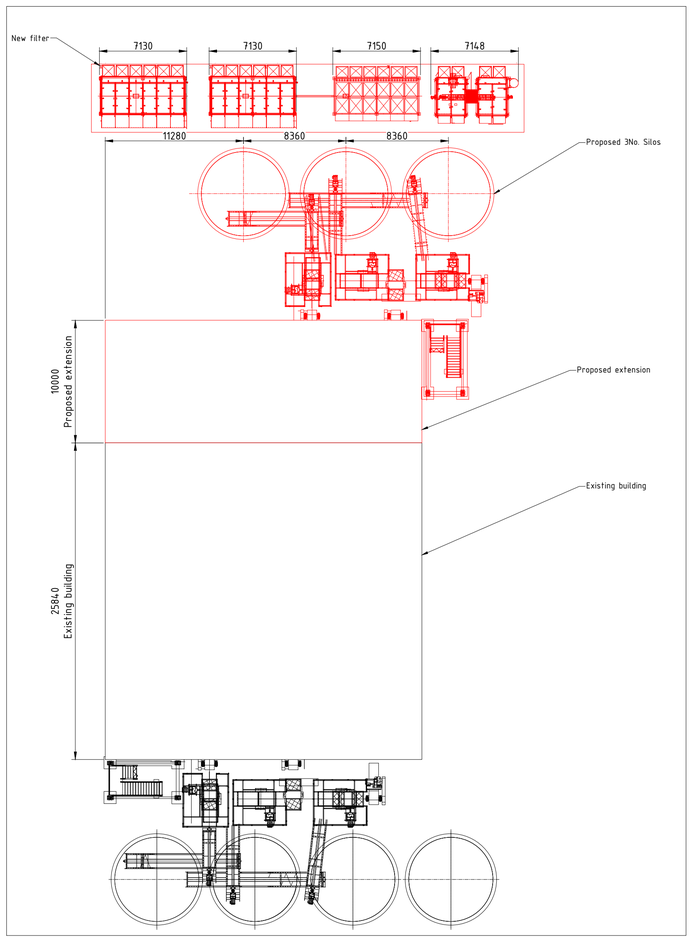

Roof Plan
Scale 1:250

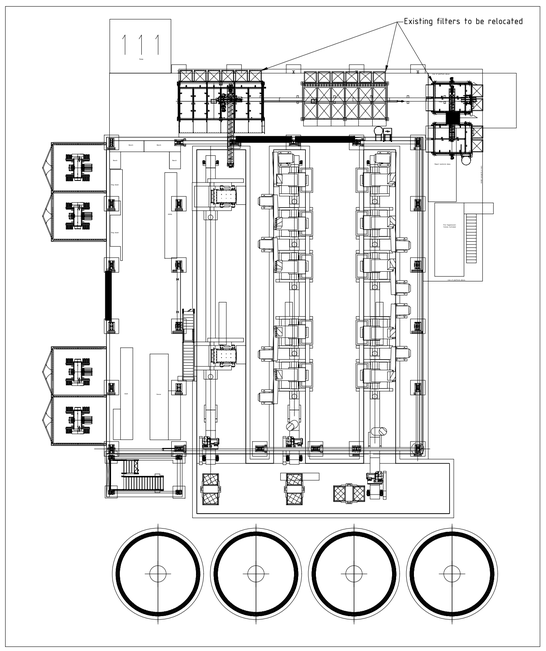

Existing floor Plan
Scale 1:250

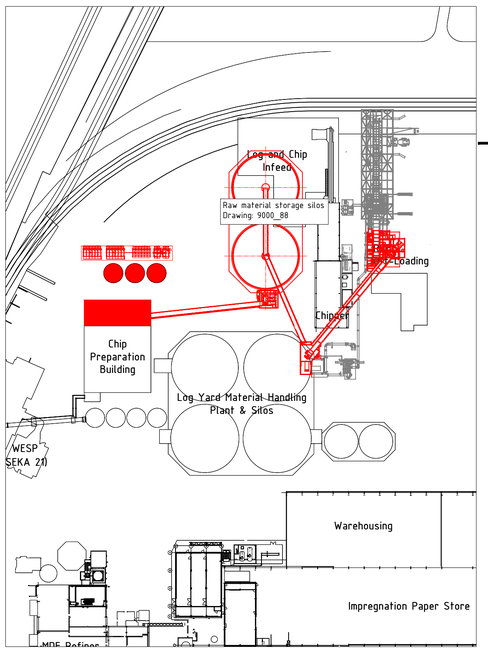

Location Plan
Scale N.T.S.

Index	Modification	Date	Name
E	Stair tower added to East elevation	18.08.2022	A.Hilditch
D	Bucket elevator	29.06.2022	A.Hilditch
C	Annotation and dimensions as per Axis request	23.06.2022	A.Hilditch
B	Stair tower & door	09.03.2022	A.Hilditch
A	Conveyors, silo positons and stair tower	22.02.2022	A.Hilditch

Notes:
Area of chip preparation building extension : 250m²
Area of filter platform : 196m²
Volume of silo (individual) : 597m³

For raw material storage silo details see drawing 9000_88.

All measurements in millimetres.

KRONOSPAN STATUS
Date 18.08.2022

STATUS	WAIVED COMMENTS
KRONOSPAN	YYYY-MM-DD
YYYY-MM-DD	
DISTRIBUTION	WAIVED by INDIVIDUAL
YYYY-MM-DD	YYYY-MM-DD
#####	
WARNING	

CERTIFIED YYYY-MM-DD

Confidentiality
This drawing is the property of Kronospan Technical AG. Unauthorised distribution or utilisation without prior written consent will be considered illegal.

Status

Xylo Technologies AG
Ruthofstrasse 1
CH-9052 Niederteufen
Schweiz

Technology
kronospan
Kronospan Ltd
Maesgwyn Farm
LL14 5NT Chirk, Wrexham
United Kingdom

	Date	Name
Project leader		
Drawn	18.02.2022	M.welch
Checked		

Size A1 | Scale 1:250 | origin | Norm ISO

Project number | Project name

Description
Chip Prep Building Extension and Silos
General Arrangement

Drawing number 7000_706 | Index E | Sheet/Number 1/1

Sub Category | Division | Process | Subprocess