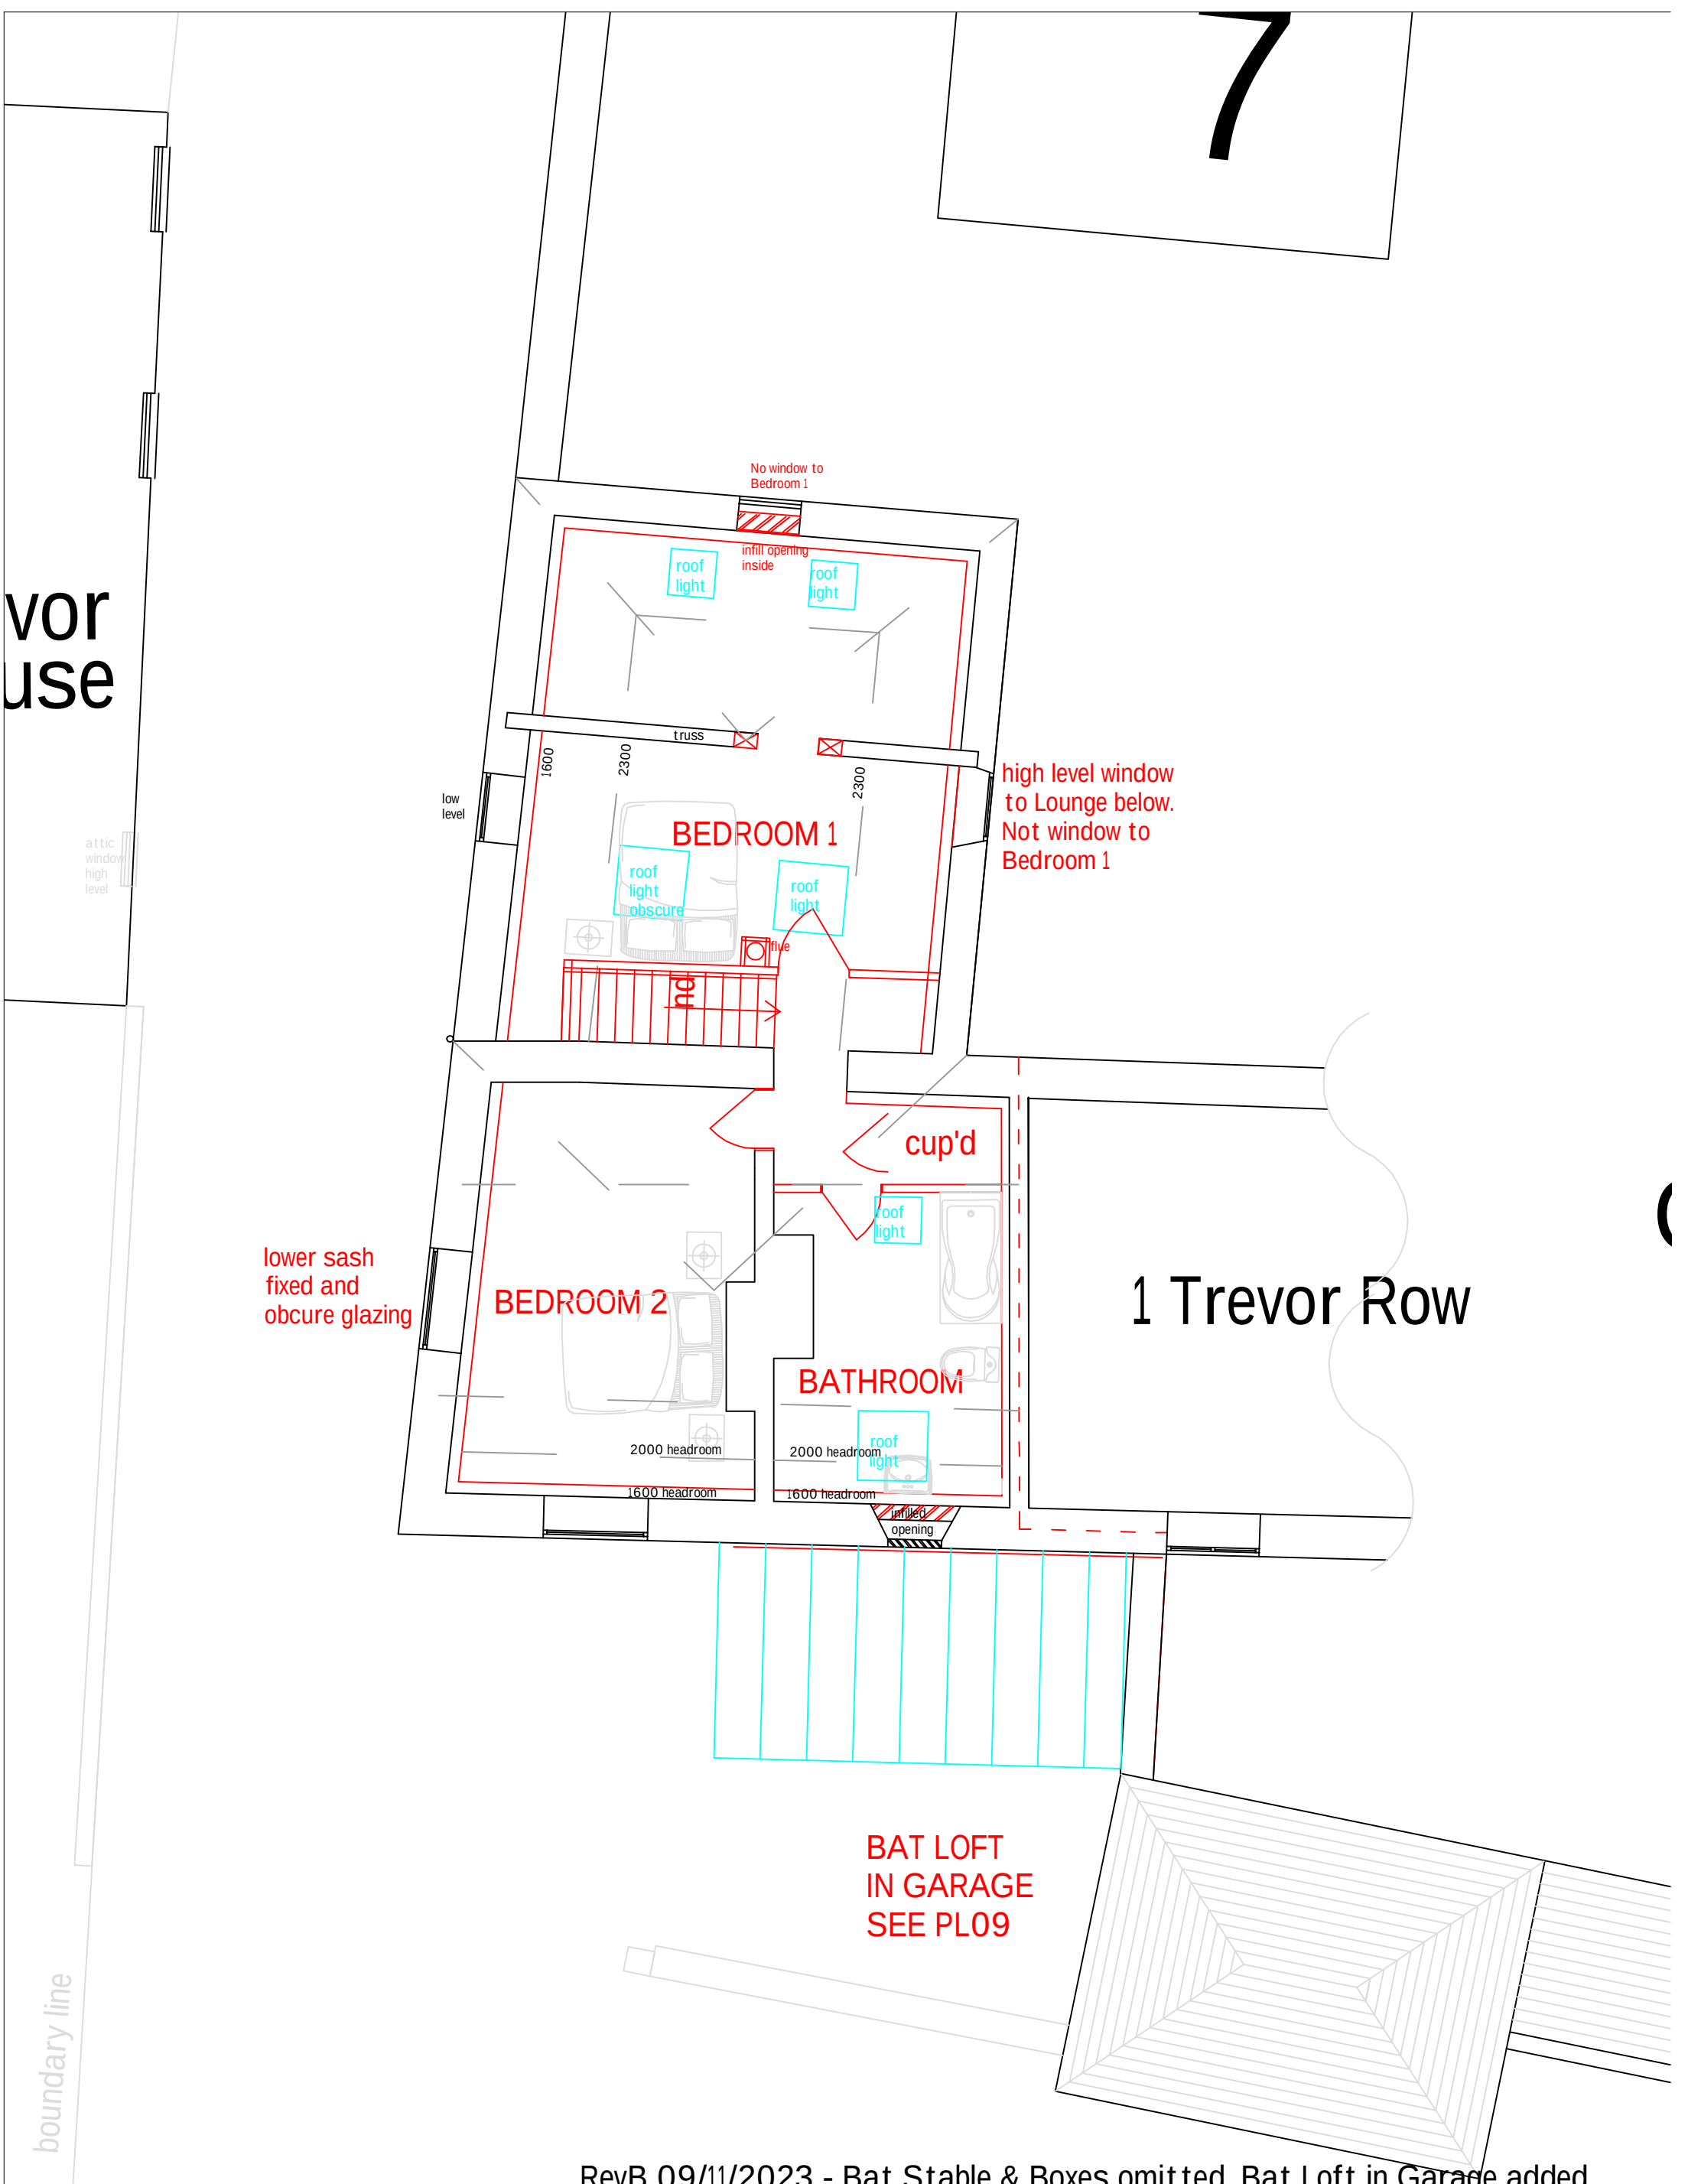


RevB 09/11/2023 - Bat Stable & Boxes omitted. Bat Loft in Garage added

PL06B Proposed First Floor Plan

Scale 1:75@A3

RevA 12/07/2023 - Bedroom 2 west window - lower sash fixed and obscure. Bedroom 1 - confirmed no windows to north & east

ANDREW DESIGN SERVICE
architects, surveyors & planning consultants.
4A Station Avenue, Chirk, Wrexham. LL14 5LS Tel/Fax: 01691 777025

Project	Former Estate Office & Stables, Trevor Row, Chirk, LL14 5HE		
Drawn by	MCA	Date: 27 / 03 / 2023	©
DWG		Scale	
Dwg Ref:	PL06	Revision	