PLEASE NOTE:
ELEVATIONS FOR THE SOUTH, NORTH AND EAST PROVIDED BY SMITH DESIGN

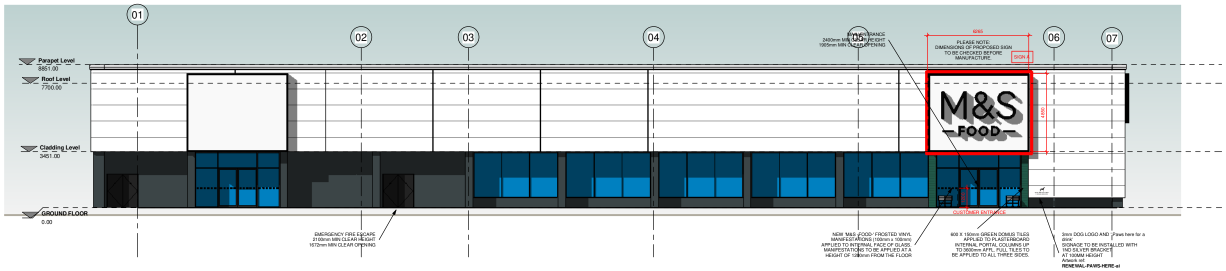

1 | 207_West Elevation Copy 1 Copy 1

SCALE: 1 : 100

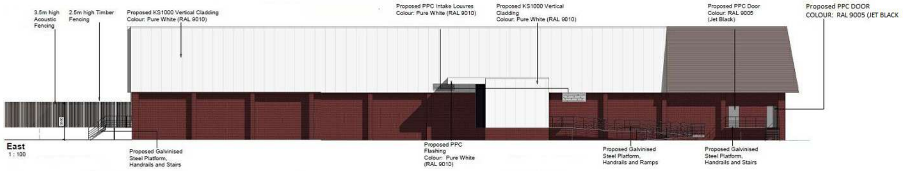
3.5m high Acoustic Fencing
2.5m high Timber Fencing
Proposed KS1000 Vertical Cladding Colour: Pure White (RAL 9010)
Proposed PPC Intake Louvres Colour: Pure White (RAL 9010)
Proposed KS1000 Vertical Cladding Colour: Pure White (RAL 9010)
Proposed PPC Door Colour: RAL 9005 (Jet Black)
Proposed PPC DOOR COLOUR: RAL 9005 (JET BLACK
East
1 : 100
Proposed Galvinised Steel Platform, Handrails and Stairs
Proposed PPC Flashing Colour: Pure White (RAL 9010)
Proposed Galvinised Steel Platform, Handrails and Ramps
Proposed Galvinised Steel Platform, Handrails and Stairs

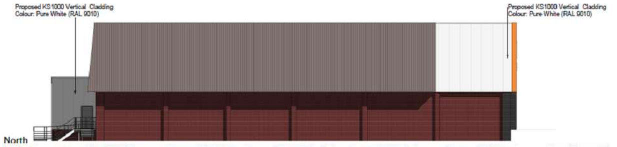
Proposed KS1000 Vertical Cladding Colour: Pure White (RAL 9010)
Proposed KS1000 Vertical Cladding Colour: Pure White (RAL 9010)
North

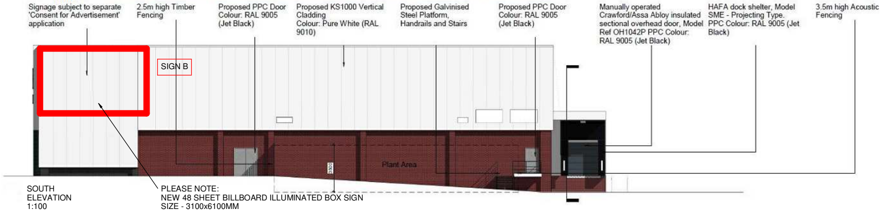
Signage subject to separate 'Consent for Advertisement' application
2.5m high Timber Fencing
Proposed PPC Door Colour: RAL 9005 (Jet Black)
Proposed KS1000 Vertical Cladding Colour: Pure White (RAL 9010)
Proposed Galvinised Steel Platform, Handrails and Stairs
Proposed PPC Door Colour: RAL 9005 (Jet Black)
Manually operated Crawford/Assa Abloy insulated sectional overhead door, Model Ref OH1042P PPC Colour: RAL 9005 (Jet Black)
HAFA dock shelter, Model SME - Projecting Type. PPC Colour: RAL 9005 (Jet Black)
3.5m high Acoustic Fencing
SIGN B
Plant Area

SOUTH
ELEVATION
1:100

PLEASE NOTE:
NEW 48 SHEET BILLBOARD ILLUMINATED BOX SIGN
SIZE - 3100x6100MM

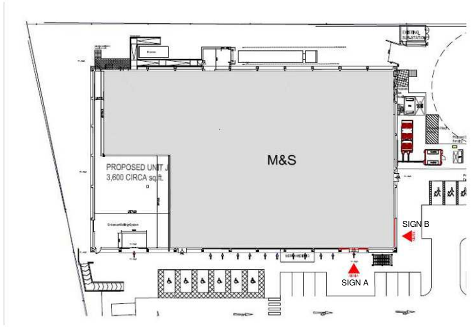

Site Layout
NTS

NEW MAIN SIGN A DETAILS

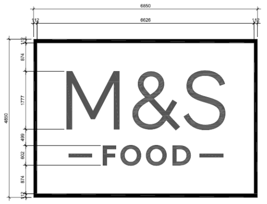

NOTE: (*) EXISTING DIMENSIONS TO BE CONFIRMED ON SITE
BY MAIN CONTRACTOR PRIOR TO CONSTRUCTION

NEW MAIN SIGN B DETAILS

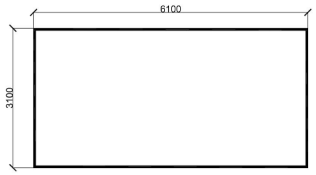

SIGNS A - ILLUMINATED BOX SIGN

BACKLIT ILLUMINATED BOX FASCIA SIGN WITH 'M&S FOOD' LETTERING AS SHOWN ON ELEVATION)
'M&S FOOD' SIGNAGE ON BACKLIT FLEXFACE SKIN AS PER SIGNAGE MANUFACTURER'S DETAILS.
BACK-LIT BOX ILLUMINATION TO BE SPREAD EVENLY WITHIN THE LIGHTBOX (BY MEANS OF WHITE LED'S) TO PROVIDE EVEN SPREAD OF LIGHT ACROSS THE SURFACE OF THE SIGN, NO SHADOWING TO OCCUR FROM THE LETTERING FIXINGS.
ECONOFLEX ALUMINIUM BOX PROFILE SIGNCASE WITH 16 GAUGE BACKING SHEETS POWDER COATED TO BLACK SATIN, REF: RAL 9005.
EXTERNAL PRINTED WHITE FLEXFACE SKIN TO PROVIDE MAXIMUM BRIGHT WHITE ILLUMINATION VIA AGILIGHT WHITE 5000k LEDs.
THE SIGNAGE SKIN IS TO BE COMPLETELY OPAQUE.
2mm BLACK SATIN RAL 9005 FOLDED ALUMINIUM CAPPING ALL ROUND FASCIA. WIDTH OF THE CAPPING FACE TO MATCH STEM THICKNESS OF SMALLEST LETTER IN SIGN.
BUILT UP 3D LETTERING IN 3mm FOLDED ALUMINIUM WET SPRAYED TO RAL 9005 JET BLACK 100% GLOSS, WITH BACKTRAY.
STACKED 3D LETTERING, “M&S” DEPTH TO MATCH THE WIDTH OF THE STEM 'M', "-FOOD-" DEPTH TO MATCH WIDTH OF THE STEM 'F'.
ALL 3D LETTERING OFFSET FROM SIGNAGE FASCIA BY APPROX. 25mm. A SECTION THROUGH THE LETTERS SHOULD BE SQUARE.
SIGNAGE DEPTH TO BE APPROX. 225mm DEEP INCLUDING CAPPING AND SIGNAGE FIXED BACK TO BUILDING/CANOPY FRAMING USING DISCREETLY PLACED CONTEMPORARY BRACKETS AND FIXINGS TO STRUCTURAL ENGINEER APPROVAL.
NOTE: ILLUMINATION LEVEL OF FASCIA TO BE 300 CANDELAS.

SIGNS B - ILLUMINATED BILLBOARD BOX SIGN
196MM DEEP FLEX BOX SYSTEM INTERNALLY ILLUMINATED LED BOX.
PAINTED BLACK RAL 9005 40% GLOSS.
FLEX BOX WITH PRINTED TENISON FABRIC PVC SKIN.
BOX SIGN MECHNICALLY FIX THROUGH REAR FACE OF FLEX BOX SYSTEM WITH TEK SCREWS AND TOGGLE FIXINGS INTO CLADDING SYSTEM TO STRUCTURAL ENGINEER APPROVAL.
ILLUMINATION LEVELS ARE 300CD2.
ILLUMINATION TO BE SPREAD EVENLY WITHIN THE LIGHTBOX (BY MEANS OF WHITE LED'S) TO PROVIDE EVEN SPREAD OF LIGHT ACROSS THE SURFACE OF THE SIGN,
NO SHADOWING TO OCCUR.
REFER TO WIDDS SIGNS MANUFACTURER DRAWINGS FOR DETAILS.

GENERAL

EACH SIGNAGE MANUFACTURER MUST COMPLETE THEIR OWN SET OF PROJECT SPECIFIC DESIGN DRAWINGS FOR APPROVAL BY THE M&S DESIGN TEAM.
THE DETAILS MATERIAL FINISHES AND QUALITY EXPECTED ARE CLEARLY INDICATED. THESE MUST BE ADHERED TO WITHOUT DEVIATION. IT WILL BE ASSUMED BY M&S THAT ALL MANUFACTURERS ARE AWARE OF THIS SPECIFICATION AND THAT IS IT BEING FOLLOWED EXACTLY.
NO DEVIATIONS WILL BE ACCEPTED UNLESS AGREED IN ADVANCE BY THE M&S DESIGN TEAM.

NOTES

ORIGINAL A0

DO NOT SCALE FROM THIS DRAWING.
ALL DIMENSIONS TO BE CHECKED ON SITE.
COPYRIGHT PROTECTED.

REV	DATE	DESCRIPTION	DRAWN	CHECKED
01	21/08/23	Dog parking updated to include welsh.	DH	SW
00	09/08/23	Dog Parking updated	DH	SW

LOCATION FIGURE

M&S
EST. 1884

STORE NAME
M&S WREXHAM
COUNTRY
United Kingdom

PROJECT
NEW STORE

DRAWING
PROPOSED
EXTERNAL
ELEVATIONS -
SIGNAGE APP

CONSULTANT
DB3 Ltd
DISCIPLINE DESCRIPTION
Architecture

CONSULTANT LOGO
DB3
LONDON
84 Great Suffolk Street, London, SE1 0BE
Tel: 020 7689 1434 www.damtonb3.com

SCALE	PAPER SIZE	DATE	DRAWN	CHECKED
As indicated	A0	19/04/2023	DH	SW

STORE NUMBER	PROJECT No	DISCIPLINE CODE	DRAWING No
0191	WRE001	A	2003

CONSULTANT PROJECT No	STATUS	REVISION
15287	P	01