


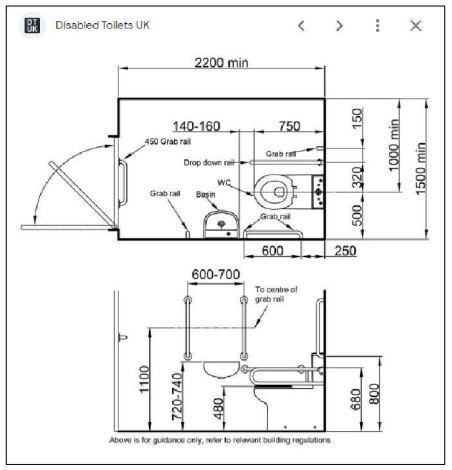


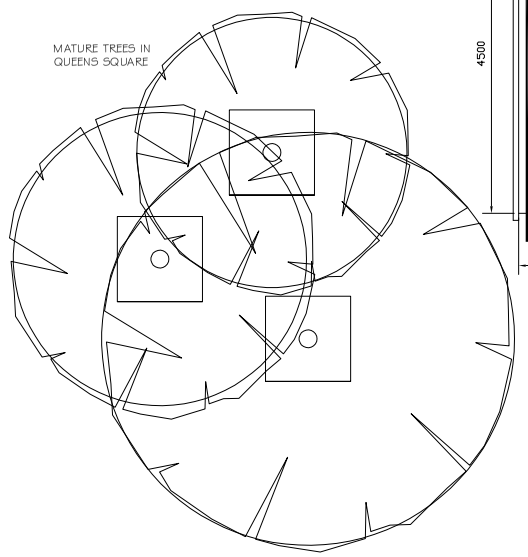

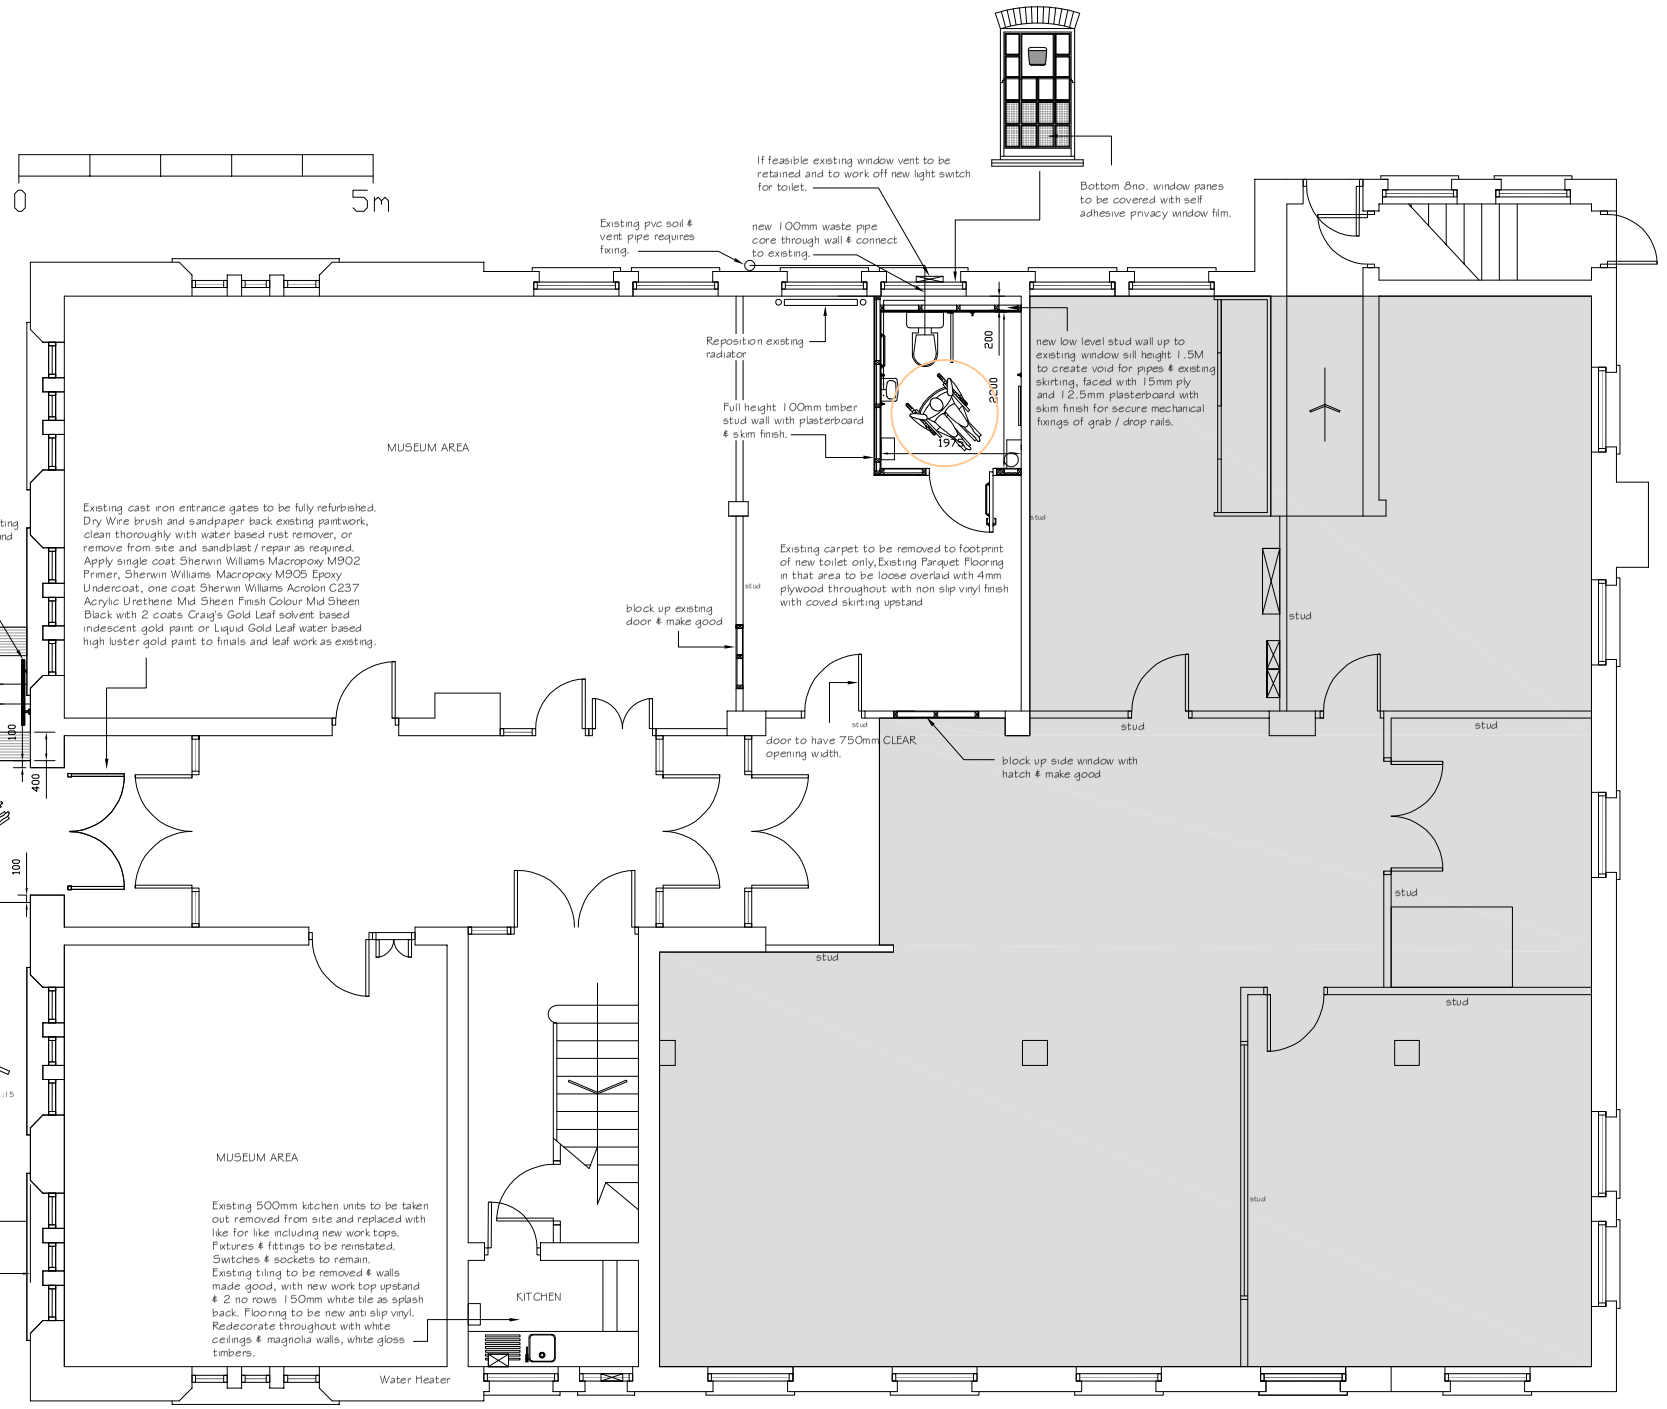


PROPOSED GROUND FLOOR PLAN

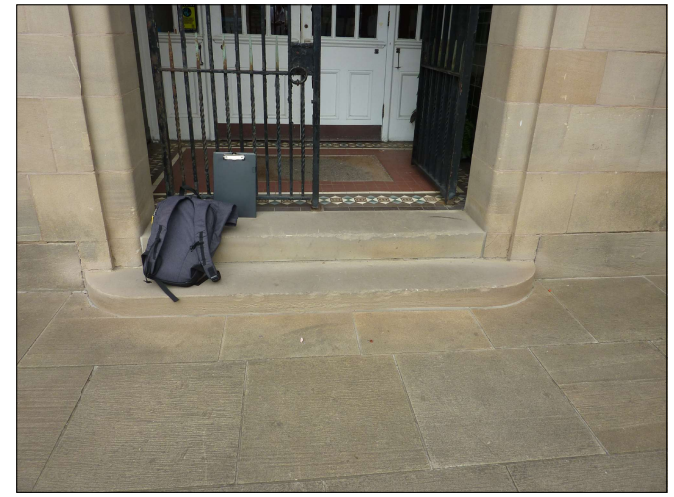


EXISTING GATE, STEP & FLAGSTONES



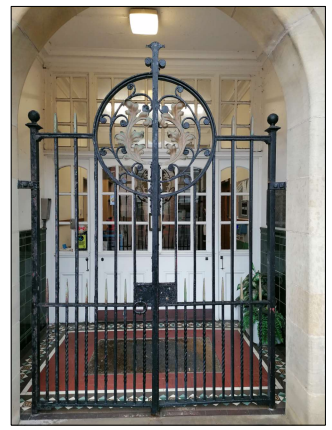







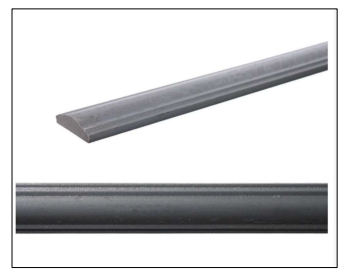

PROPOSED HANDRAIL, FINIAL & CAST BUSH

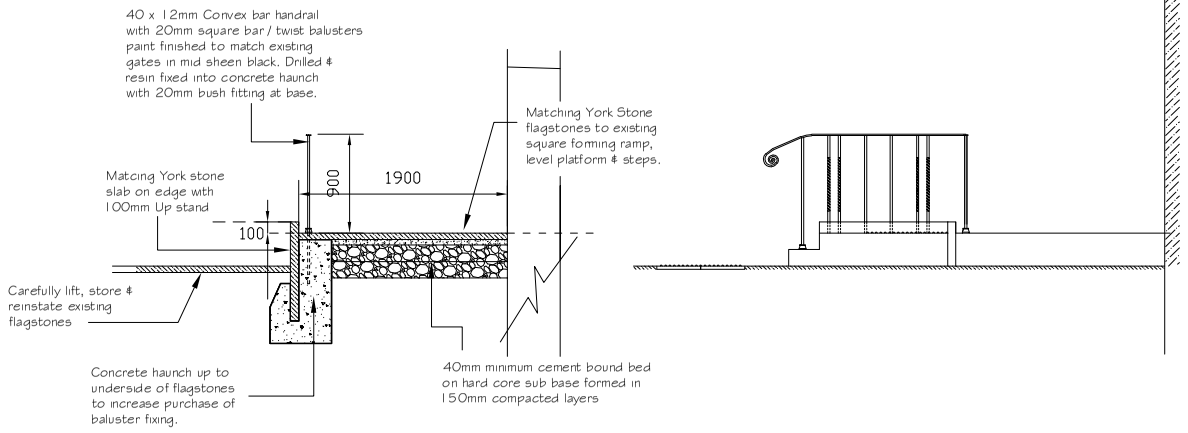

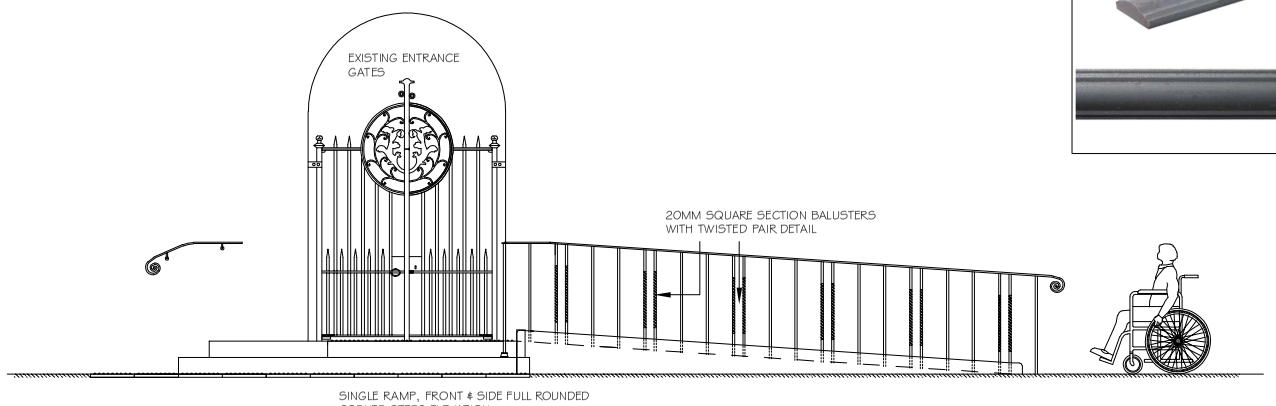

WREXHAM COUNTY BOROUGH COUNCIL.
JULIE M FRANCIS
PRIF SWYDDOG TAI
CHIEF HOUSING OFFICER
RUTHIN ROAD Wrexham, LL13 7TU
FFORDD RHUTHUN, WRECSAM LL13 7TU

Project: OLD LIBRARY			
Detail: RAMP & STEP ACCESS WITH INTERNAL ALTERATIONS			
Drawn / Checked: PMW	Date: OCTOBER 2023	AutoCad File Ref:	
Scale: SCALE BAR	Project No: PD2023/04/B	Dwg No:	Rev: