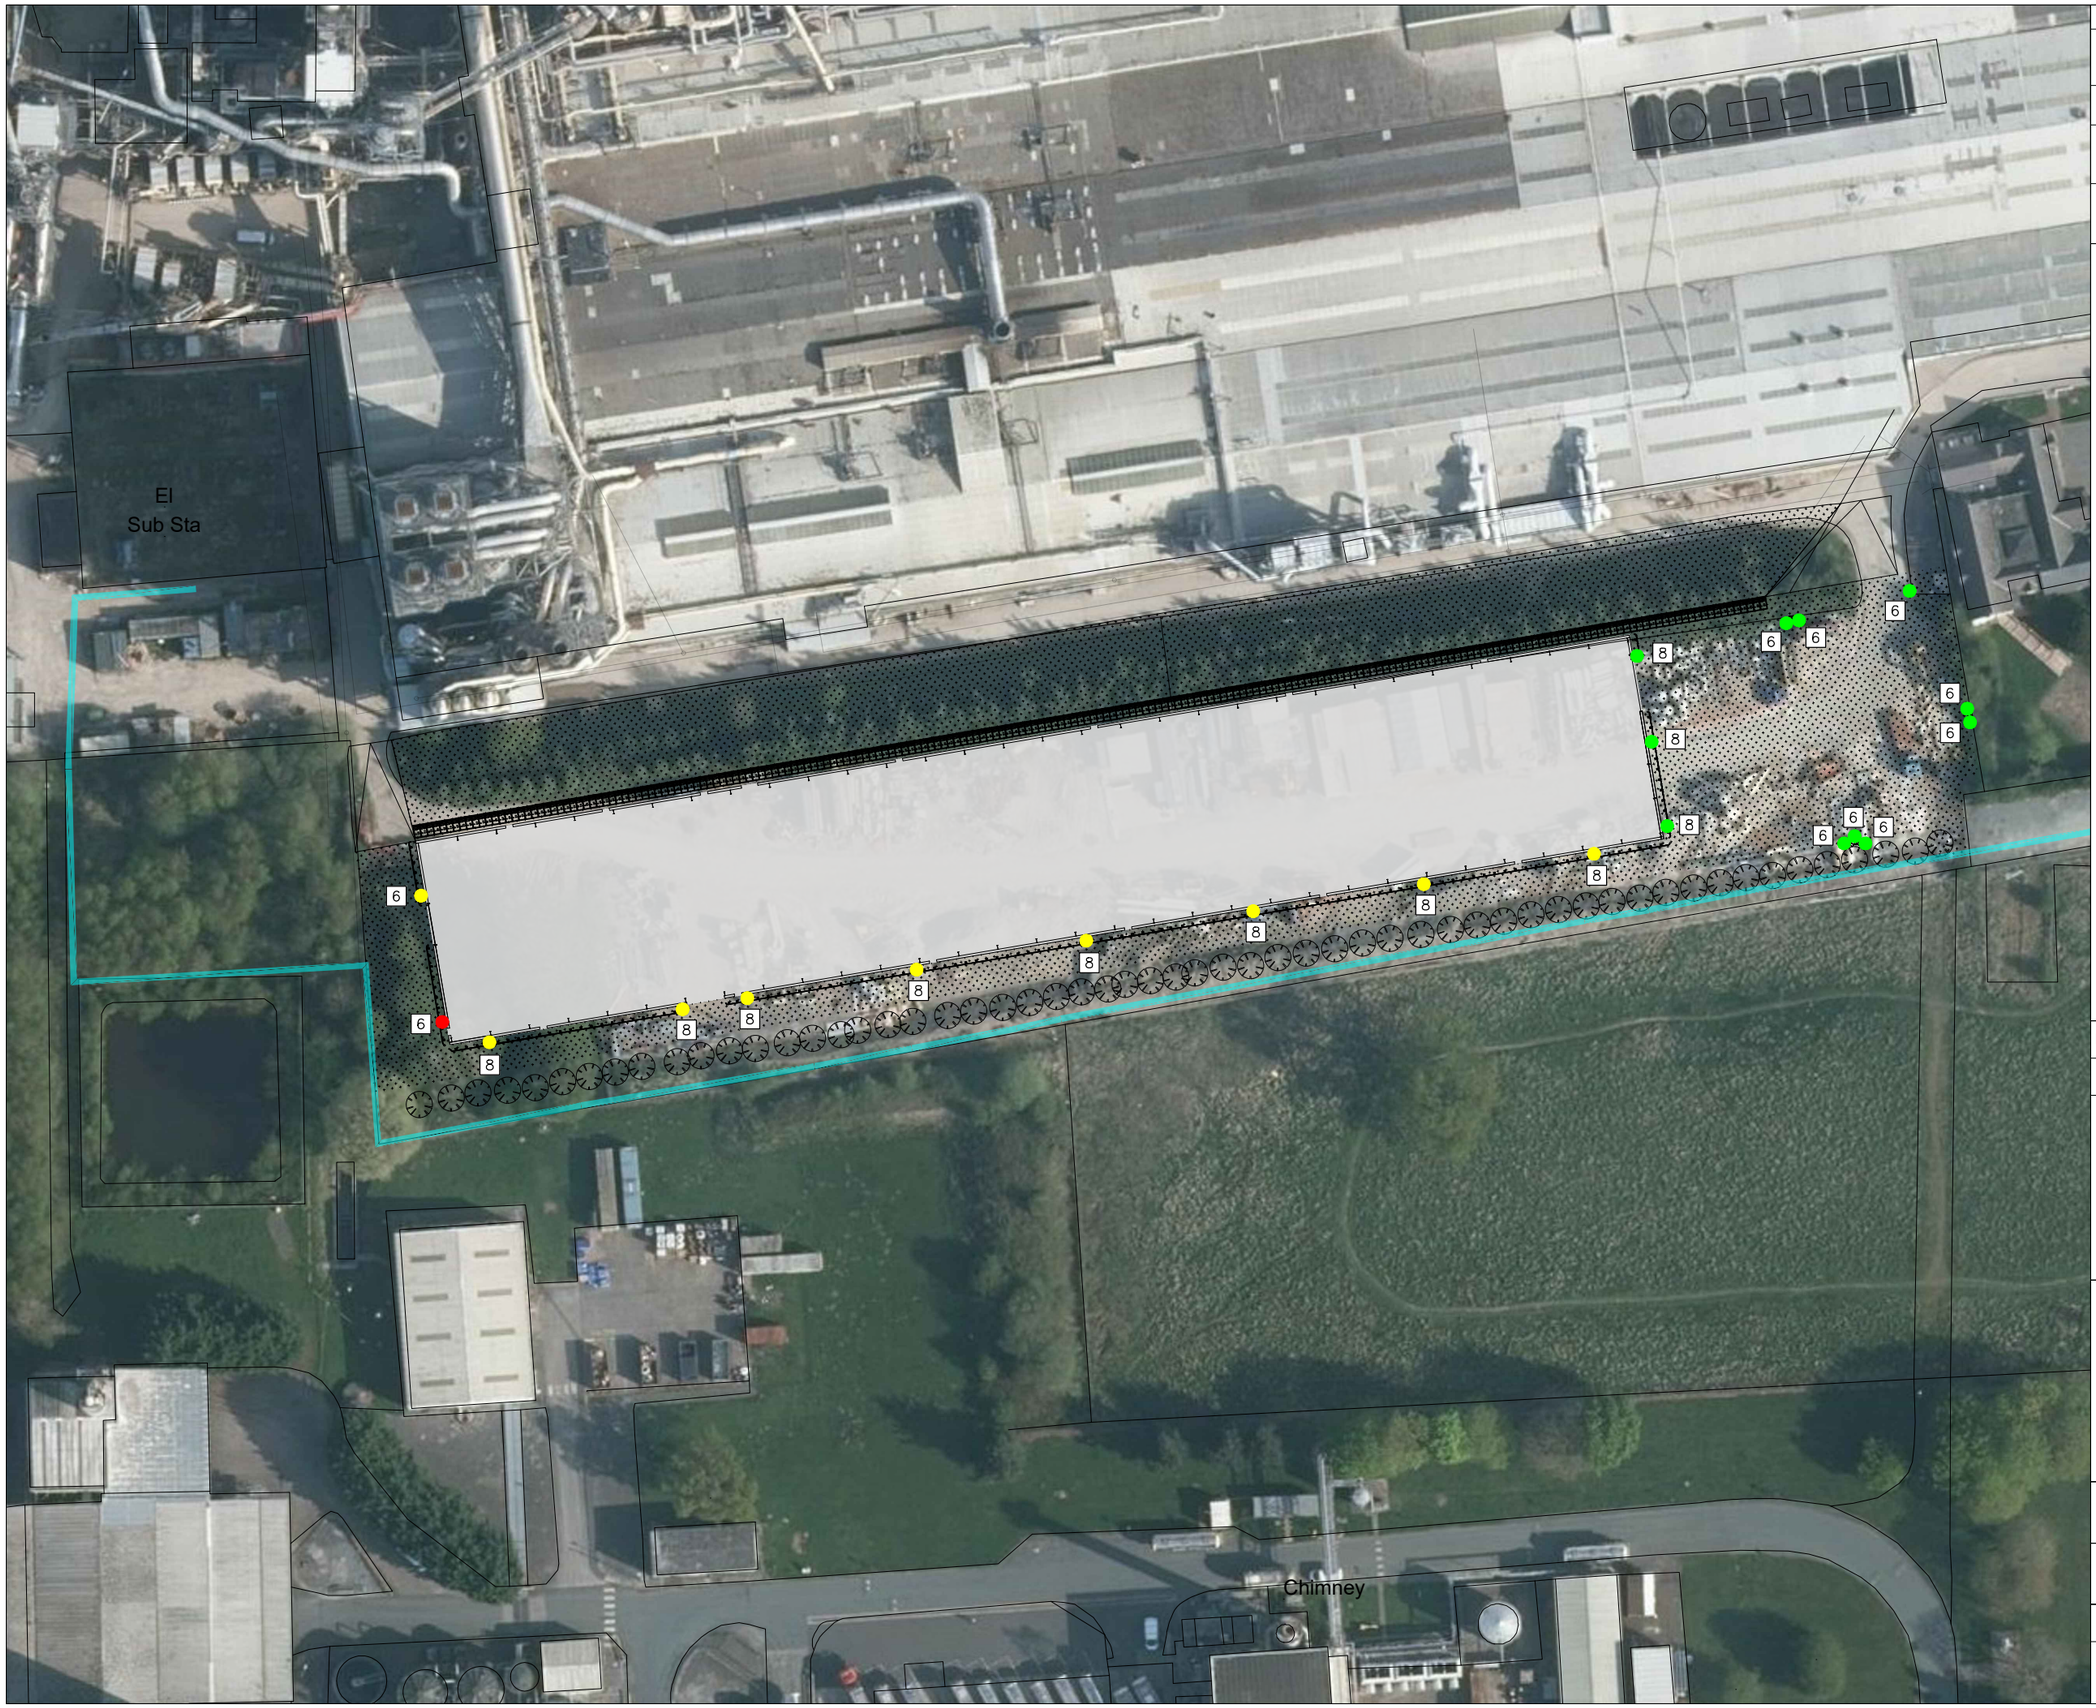


Notes:

1. This drawing is confidential and may not be reproduced, manufactured or exploited in whole or part without written consent.
2. Dimensions are not to be scaled from this drawing.
3. Official issues of this drawing are in paper or pdf format only. Dwg files are for reference only.
4. This drawing is for environmental planning purposes only and shall not be used for any other purpose.

LUMINAIRE SCHEDULE

- DW Windsor Sabre 32 LED 3K C2 750mA
- DW Windsor Sabre 64 LED 3K C2 750mA
- DW Windsor Sabre 64 LED 3K C2 1000mA

Rev	Date	Details	Drawn

Project	Kronospan Eng' Stores

Assessed Scheme of Lighting

Strenger Ltd

Date	Scale	Drawn
MAR 23	NTS	OC

Drawing No. SK-02

Status	FOR ENV' PLANNING
Checked	DC
Print	A3