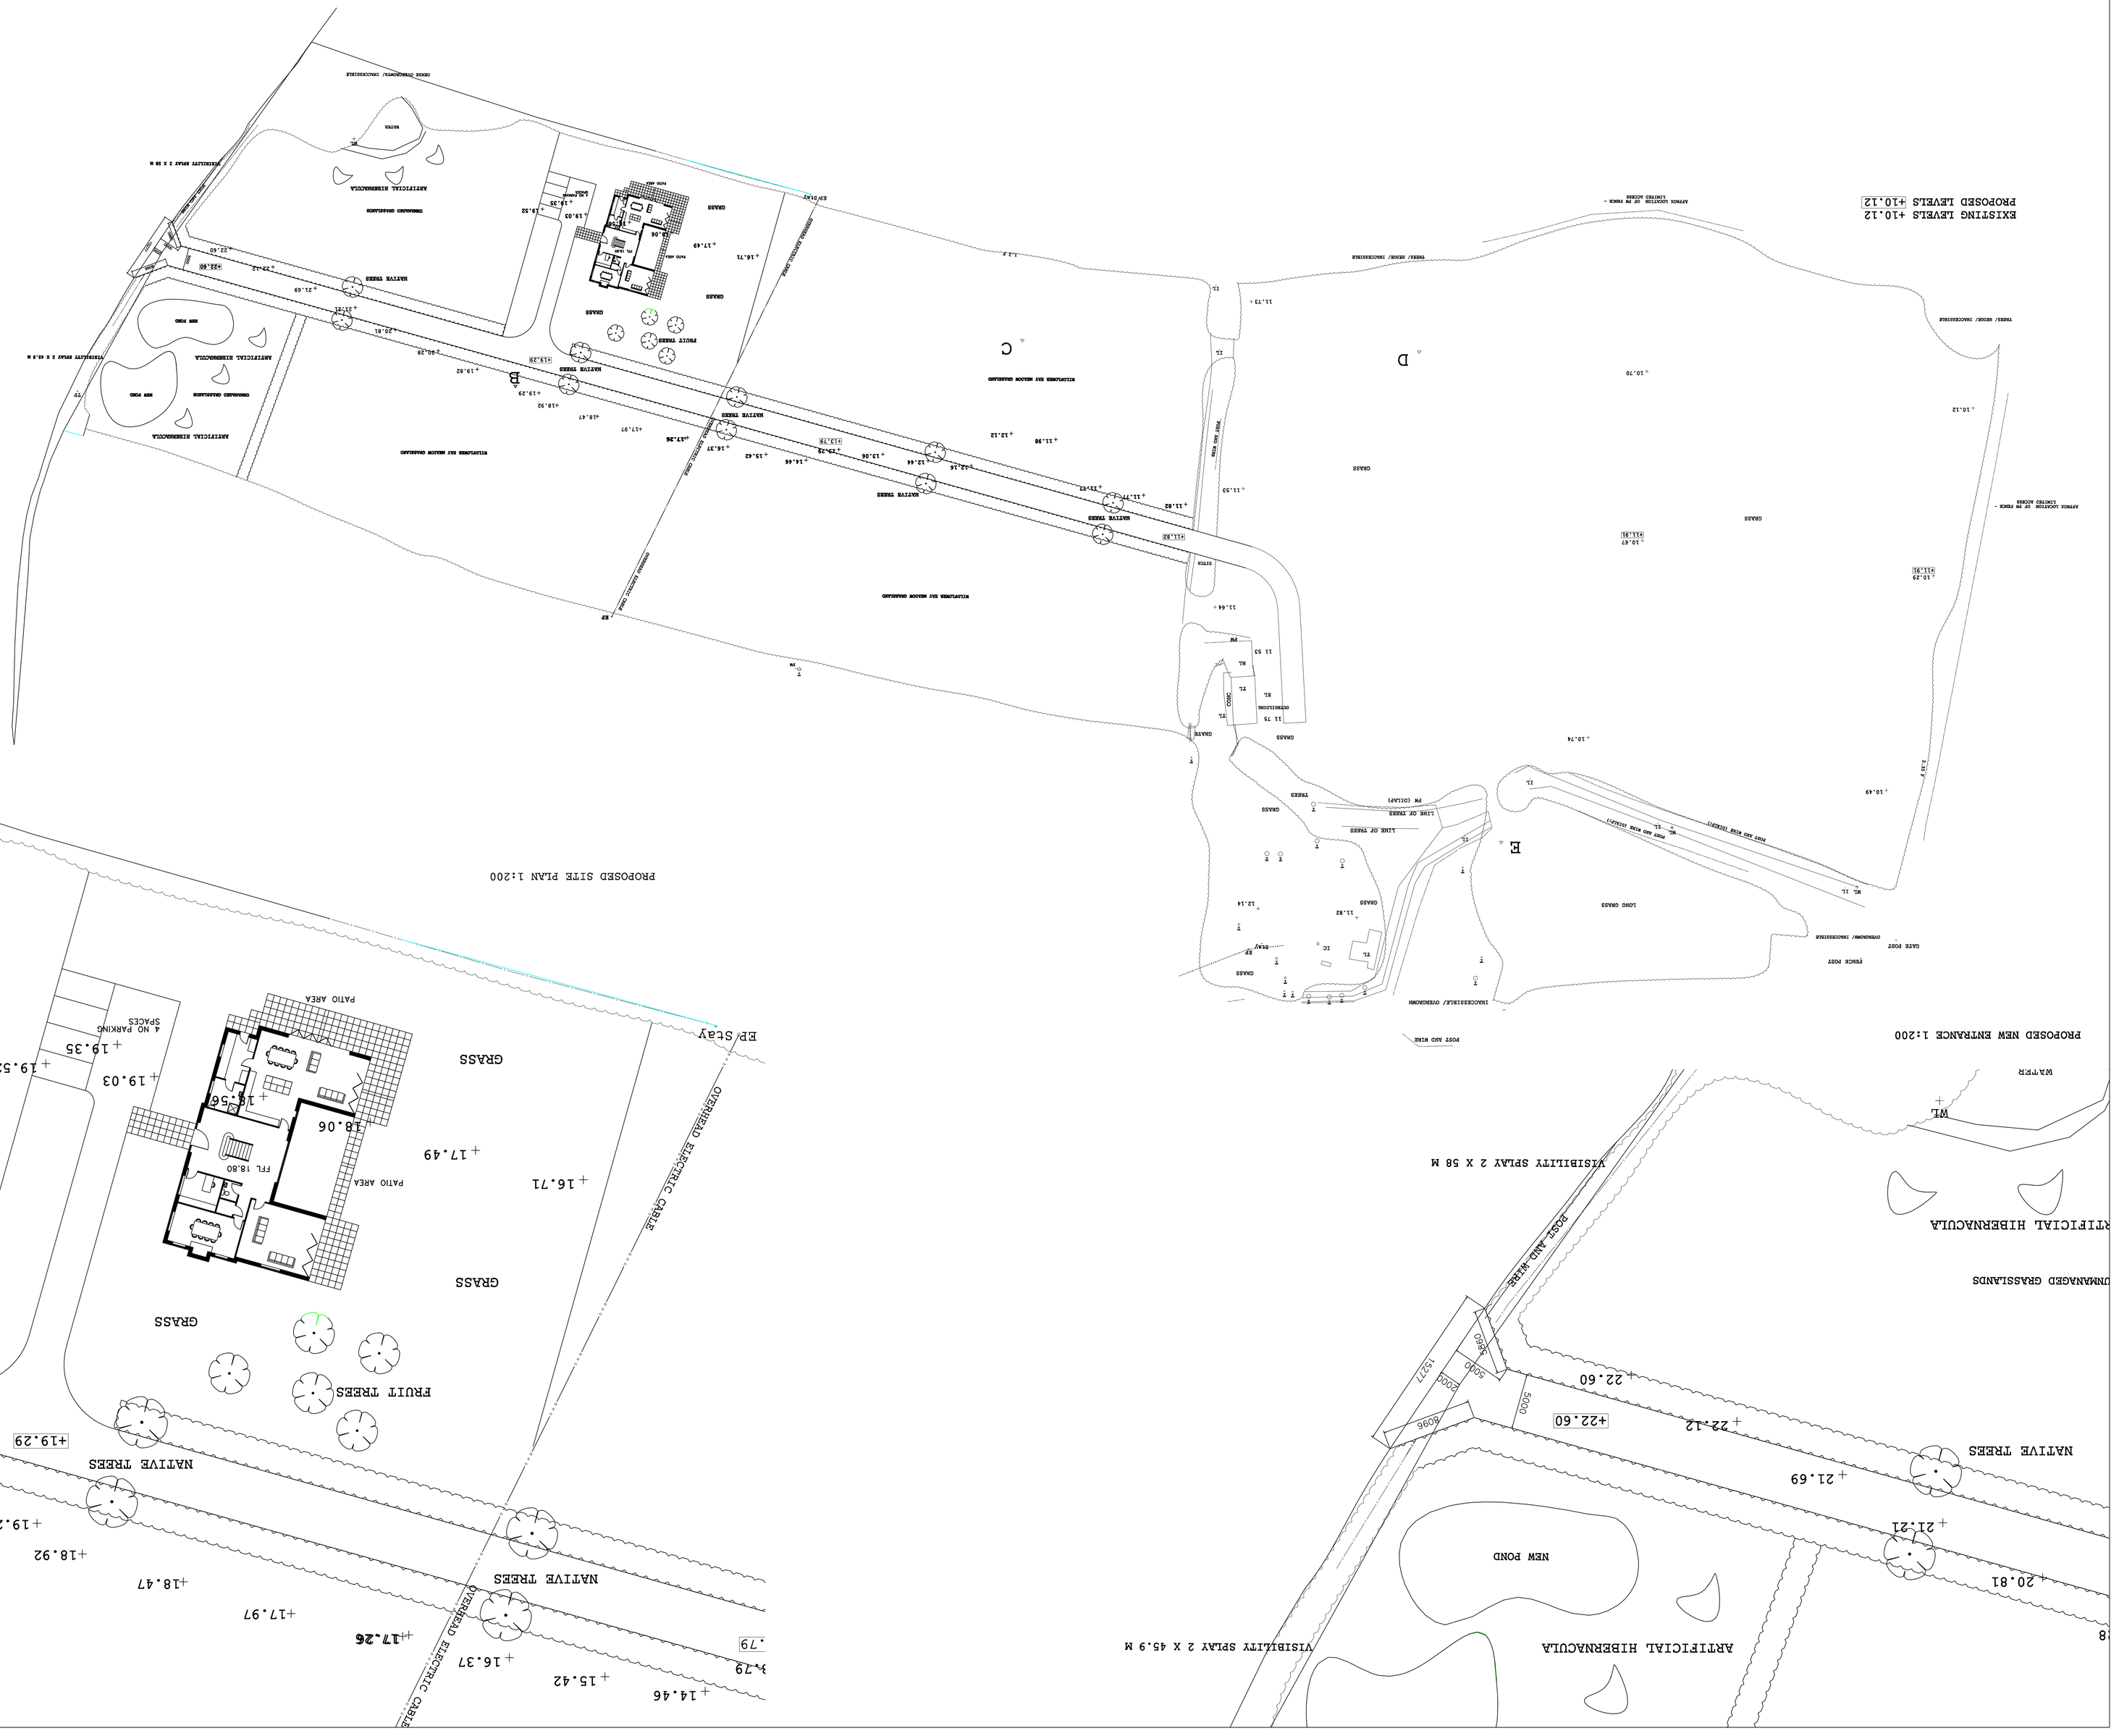


NOTES:

The content of this drawing is subject to the provision of the Copyright Act 1956.
Work to figured dimensions only
Site dimensions are to be checked before work is started.
Any discrepancy whatsoever between any information contained on this drawing and any other document or drawing must be drawn to the attention of the Architect by the Contractor before the work is executed.
IF IN DOUBT ASK IMMEDIATELY.

WILDFLOWER HAY MEADOW

JOB NO.	DRAWING NUMBER	REV
F1693	07	B

SCALE: 1:200, 1:500

DATE: MAY23 DRAWN BY JP

DRAWING TITLE
PROPOSED SITE PLAN

JOB TITLE
GWERN Y TO FARM, SHOCKLACH ROAD.

CLIENT
MR DARREN PRITCHARD

ARCHITECTURE AND DESIGN
Aspinall, Bretton Lane, Bretton, Chester, CH4 0DX
TELEPHONE : 07786 328972 OR 07707 523921
E MAIL : info@aparchitecturenanddesign.co.uk

DESCRIPTION	DATE	REV
NEW ENTRANCE DETAILS ADDED ADDITIONAL NOTES	20.08.23 11.08.23	B A