

Construction (Design and Management) Regulations

Design risk assessments are carried out throughout the design stage of this project in accordance with company procedures and manuals. Where reasonably possible all areas of risk applicable to design and end use of the construction have been identified and then eliminated, mitigated or recorded as a residual risk. Note that general risks of which a competent designer or contractor should be aware are not included. This drawing is to be read in conjunction with the Pre-construction Information and all related documents prepared in accordance with the current Construction (Design and Management) Regulations 2015 and all applicable Health and Safety legislation as currently amended.

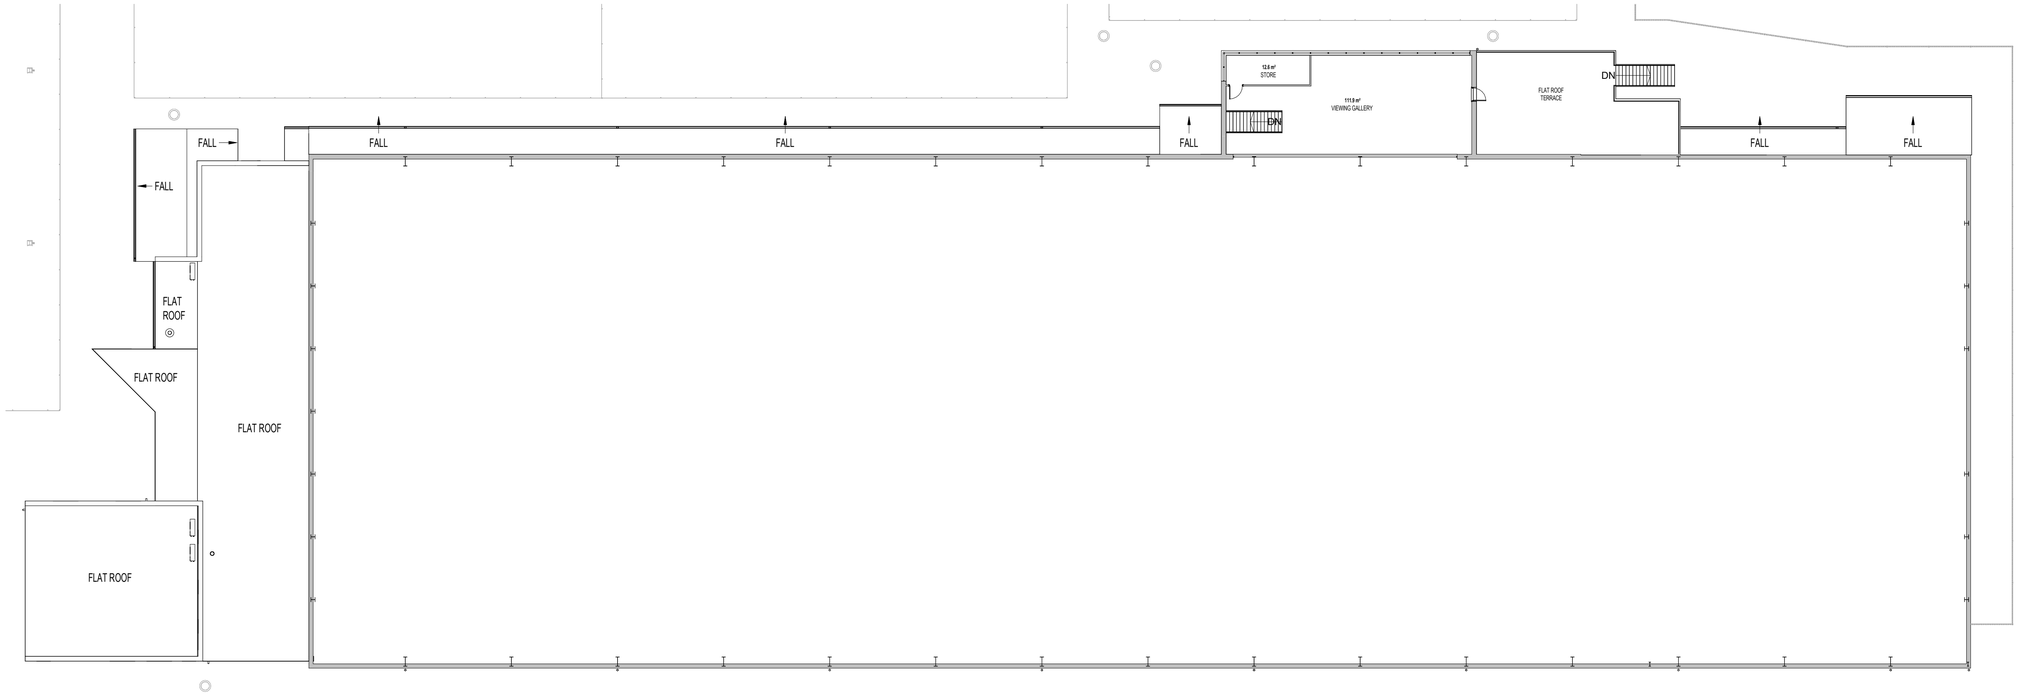

U01 - Existing First Floor Plan

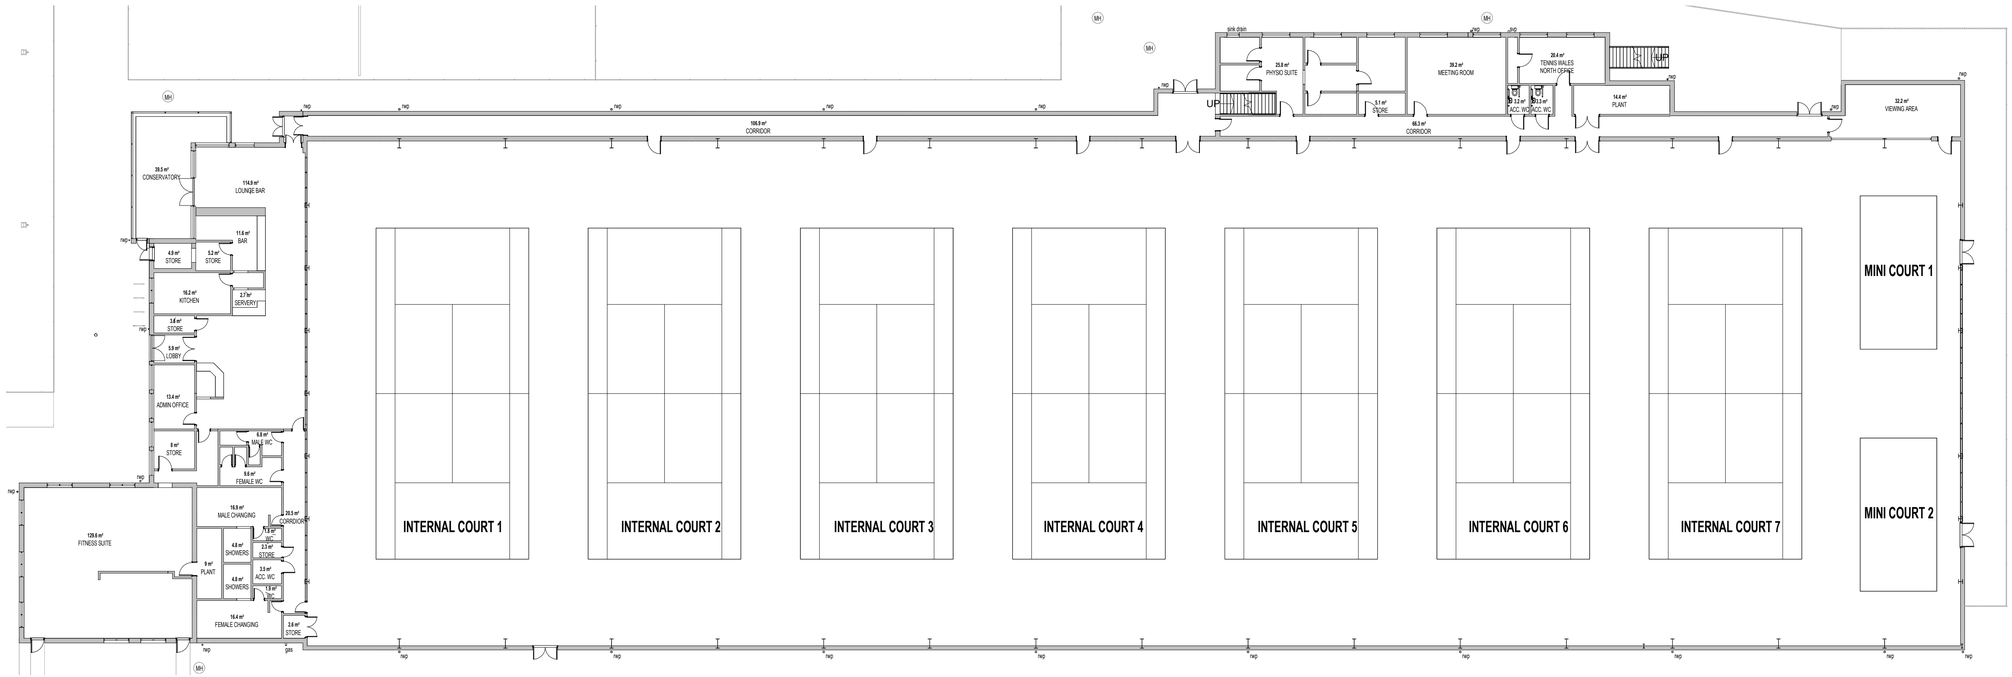

G00 - Existing Ground Floor Plan

GRAPHICAL SCALE 1:200

REV	DESCRIPTION	DRAWN BY	CHECKED BY	APPROVED BY	DATE
P01	Stage 3 Issue				29/06/2023
P00	Preliminary Issue				01/06/2023

RIBA PLAN OF WORK WORKSTAGE — LEVEL OF MODEL DEFINITION (LoD)

PURPOSE OF ISSUE - SUITABLE FOR ... — STATUS or SUITABILITY

lawray architects

CARDIFF 029 2052 8140
LONDON 0207 138 3560
WREXHAM 01978 357 887
www.lawray.co.uk

CLIENT
Wrexham Tennis Centre

PROJECT TITLE
Wrexham Tennis Centre

DRAWING TITLE
Existing GA Plans

PROJECT No 19802 — SCALE @ A1 1 : 200

DRAWING No WTC-LAW-XX-XX-DR-**A-031001** — REVISION **P01**

1182 Project - Originator - Volume - Level - Type - Role - Number
19835 Project - Originator - Functional - Spatial - Form - Discipline - Number
Breakdown Breakdown
ISO 19650/2007
+A2:2016 &
BS EN ISO19650

DO NOT SCALE — Any discrepancy or query concerning this drawing should be referred to the Architect.

Copyright © LAWRAY LIMITED

Registered Office: Greenmeadow Springs, 1 Cae Gwyrdd, Tongwynlais, CARDIFF CF15 7AB
Reg. Co. No. 2724178, VAT Reg. No. 134 2146 06

Print Date: 30/06/2023 15:19:06

File Name: X:\02_Projects\19802_WrexhamTennisCentre\04_Deliverables\04_RevitCentral\WTC-LAW-X-X-M3-A-000001 - Wrexham Tennis Centre Building Model.rvt