

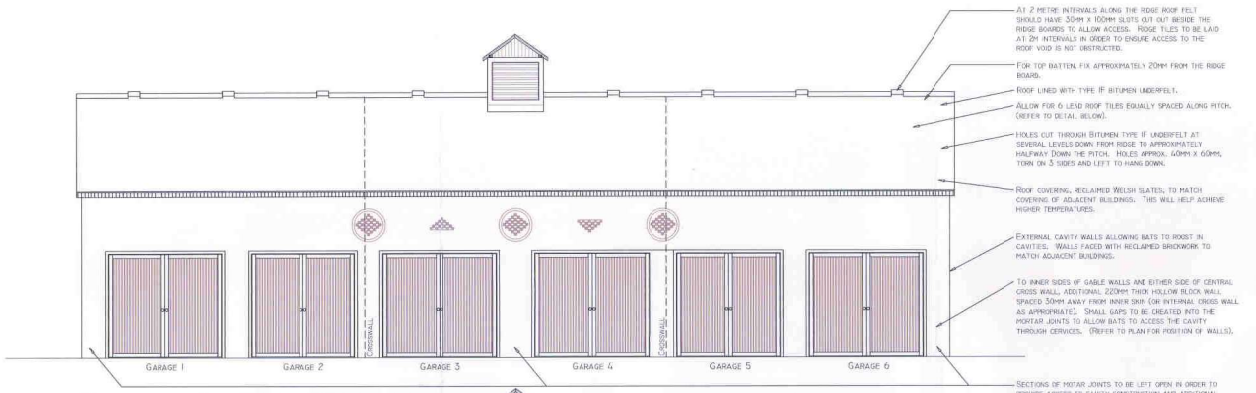


ELEVATION C - NORTH WEST

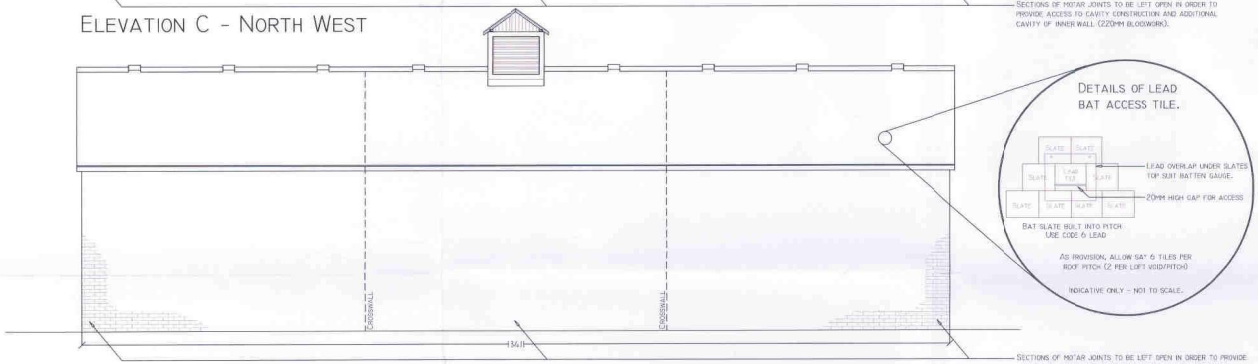


ELEVATION A - SOUTH EAST

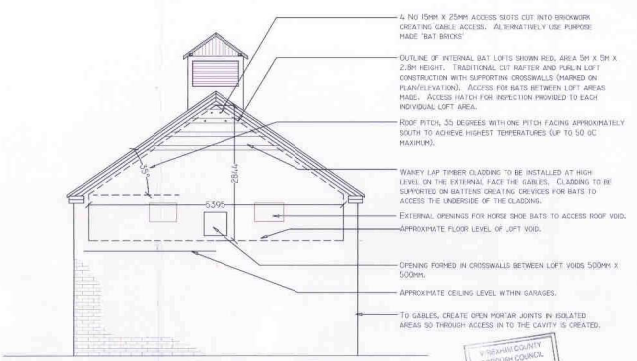


ELEVATION B - NORTH EAST


WREXHAM COUNTY BOROUGH COUNCIL APPROVED PLANNING DEPARTMENT

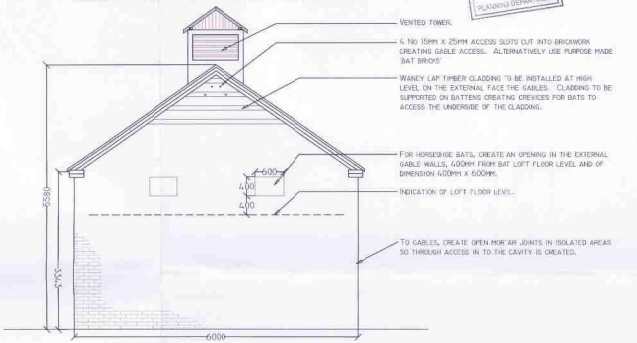

ELEVATION D - SOUTH WEST

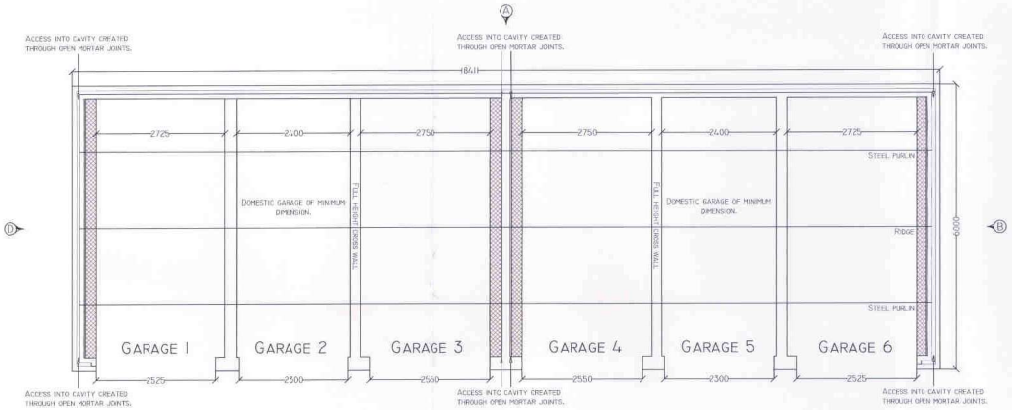

LAYOUT PLAN
ELEVATIONS AND LAYOUT SCALE 1:50

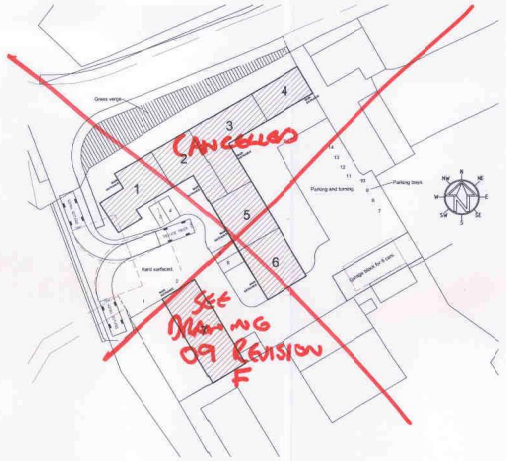

SITE PLAN 1:500

WREXHAM COUNTY BOROUGH COUNCIL 20 APR 2009 AMENDED PLANNING DEPARTMENT

Rev	Date	Revision Note	By
D	18-3-09	Further minor amendments to garage, site circulation and parking.	PRA
C	12-3-09	Further minor amendments to garage, site circulation and parking.	PRA
B	6-3-09	Minor amendments discussed with Ecologist incorporated.	PRA
A	2-3-09	Recommended mitigation measures shown.	PRA

Copyright: All rights reserved. This drawing must not be reproduced without permission.
This drawing must not be scaled.
Dimensions are in millimetres unless otherwise specified.
All measurements to be checked on site before work commencing.
All materials to be agreed with Planning Authority prior to work commencing.

STRUTT & PARKER
BUILDING SURVEYING AND ARCHITECTURAL DEPARTMENT
37 Lower Bridge Street Chester CH1 1RS
t: +44 (0)1244 354888
f: +44 (0)1244 319690
e: chester@struttandparker.co.uk

job title: Home Farm, Gredington, Whitchurch, Shropshire, SY13 3DQ. Conversion of Farm Buildings.

client: Rt. Hon Lord Kenyon c/o Strutt and Parker

drawing title: Recommended mitigation measures to garage block.

drawn by:	date:	scale @ A1:	scale @ A3:
PRA	25-2-09	1:50 & 1:500	

job number:	drawing number:	revision:
2586	10	D