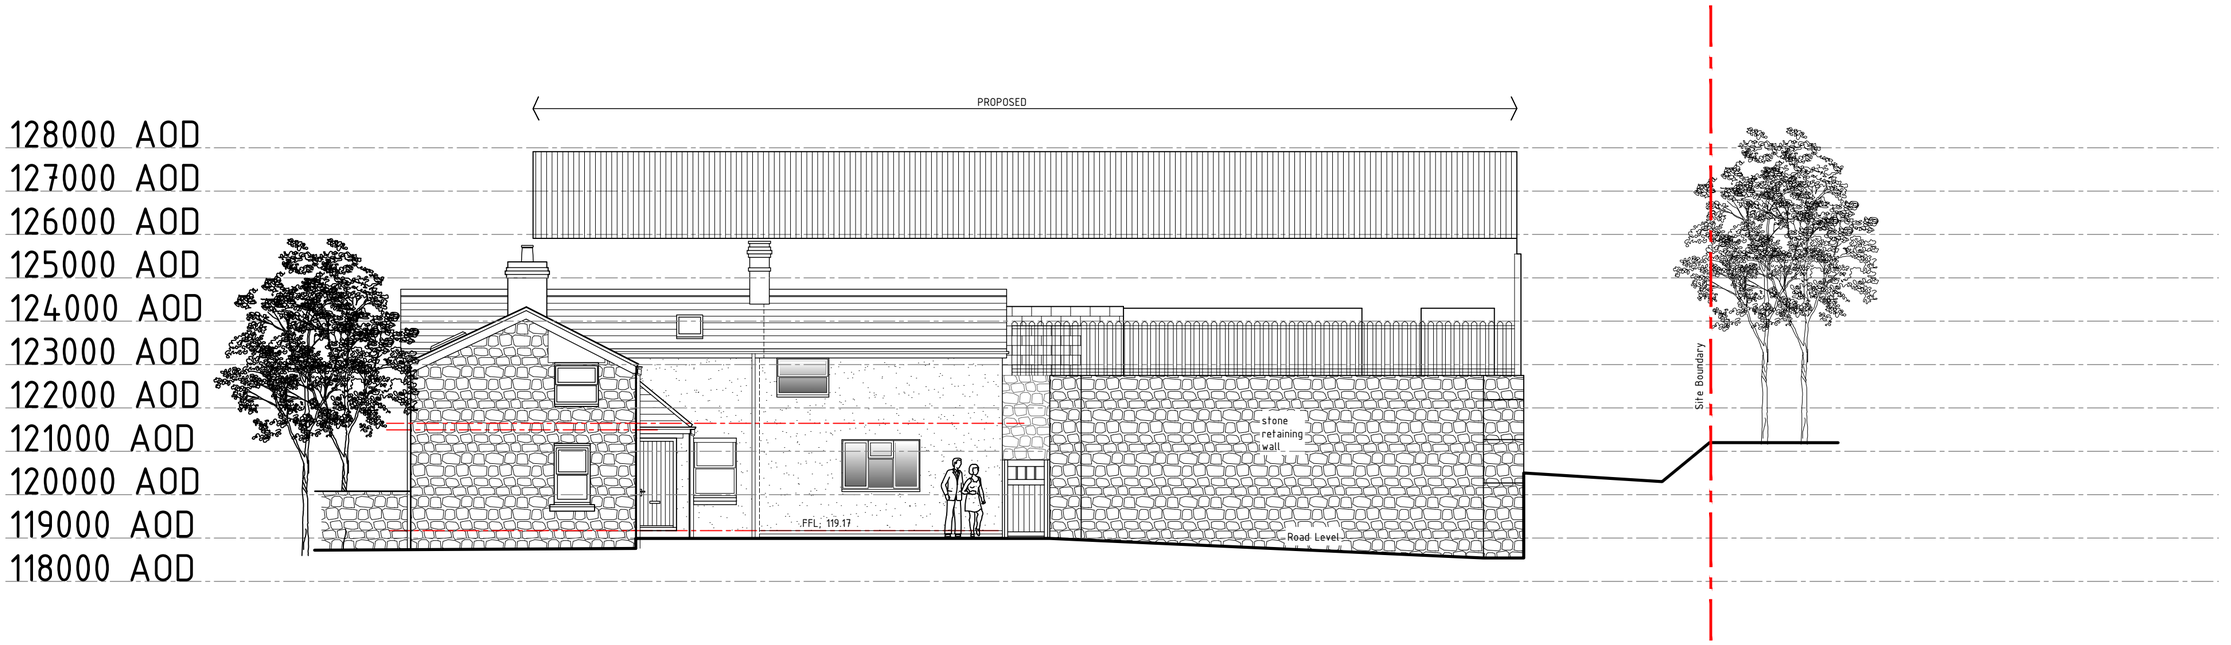



## Section BB-01

Proposed

HDS ARCHITECTURAL SERVICES
HDS Architectural Services, The Foundry,
15 Yorke Street, Wrexham
LL13 8LW
Tel (01978) 345250
www.hdsarchitectural.co.uk

**Project;**
28 King Street, Cefn Mawr, Wrexham, LI14 3BH

| **Title;** | **Scale (A3);** |
|---|---|
| External Works - Section BB-01 | 1:50 |
| **Dwg No;** | **Date;** |
| KS/PD/02a | 23.05.23 |

**Revision;**

Ground floor plan 1:50