


©This drawing is the property of Harrison Company Limited. Copyright is reserved by them and the drawing issued on condition that it is not copied either wholly or part without the consent in writing of Harrison Company Limited. Figured dimensions to take preference over those scaled. All dimensions to be checked on site before commencement of any work or shop drawings. This drawing is to be read in conjunction with the specification when existing.


REVISIONS


Rev	by	Date	Comment
*			

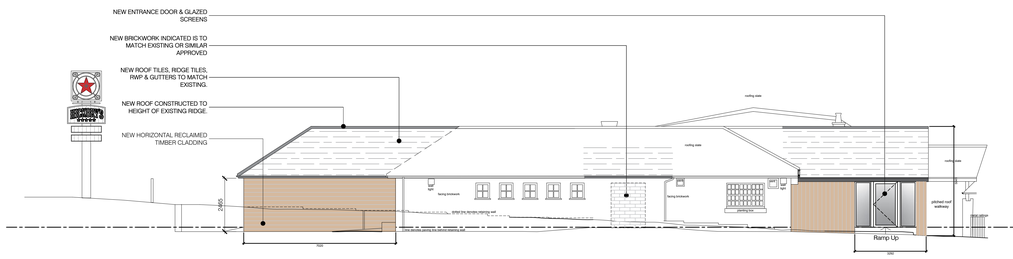


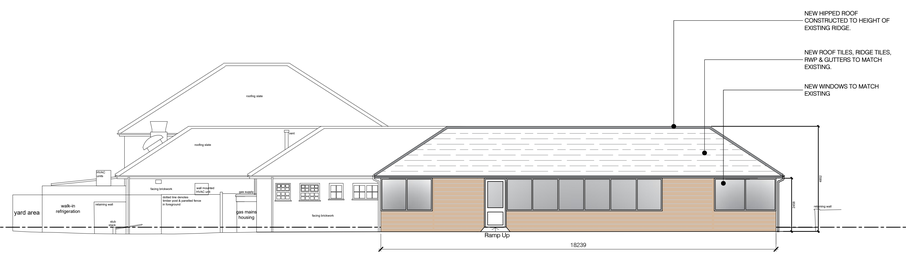

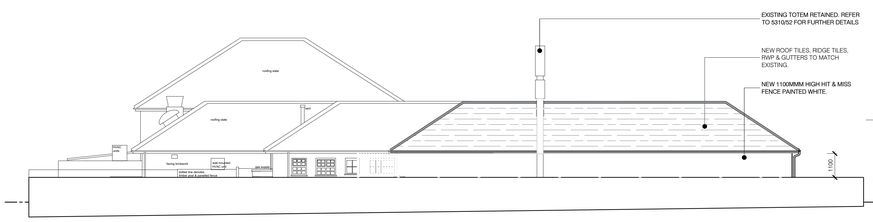


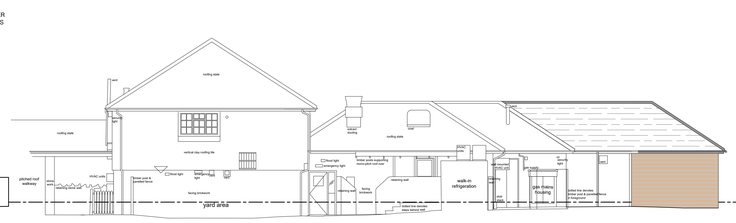

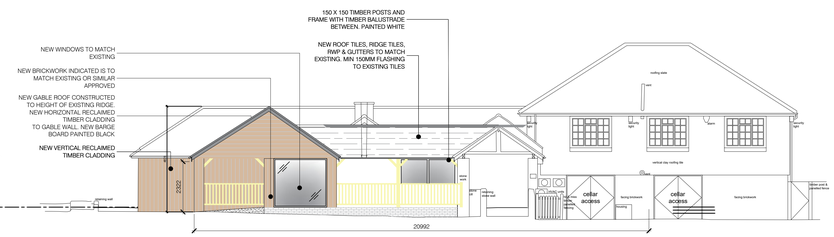


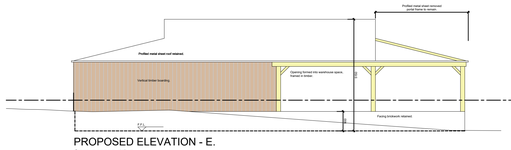


PROPOSED ELEVATION - E.
from access drive

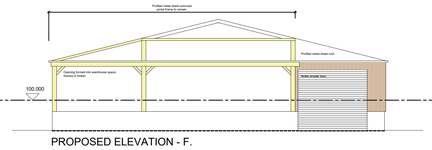

PROPOSED ELEVATION - F.
from access drive

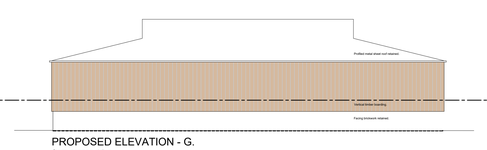

PROPOSED ELEVATION - G.
from access drive

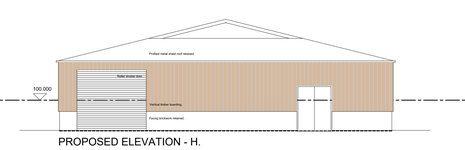


PROPOSED ELEVATION - H.
from access drive

KEY:

- NEW BRICKWORK TO MATCH EXISTING OR SIMILAR APPROVED.
- NEW HORIZONTAL RECLAIMED TIMBER CLADDING
- NEW VERTICAL RECLAIMED TIMBER CLADDING PAINTED
- NEW PROPOSED COVERED VERANDA & PORTICO, PAINTED CREAM DULUX REF - 20YY 47\ 145 AS INDICATED.
- NEW ROOF TILES TO MATCH EXISTING OR SIMILAR APPROVED.

3 PROPOSED ELEVATIONS.

Scale: 1:100

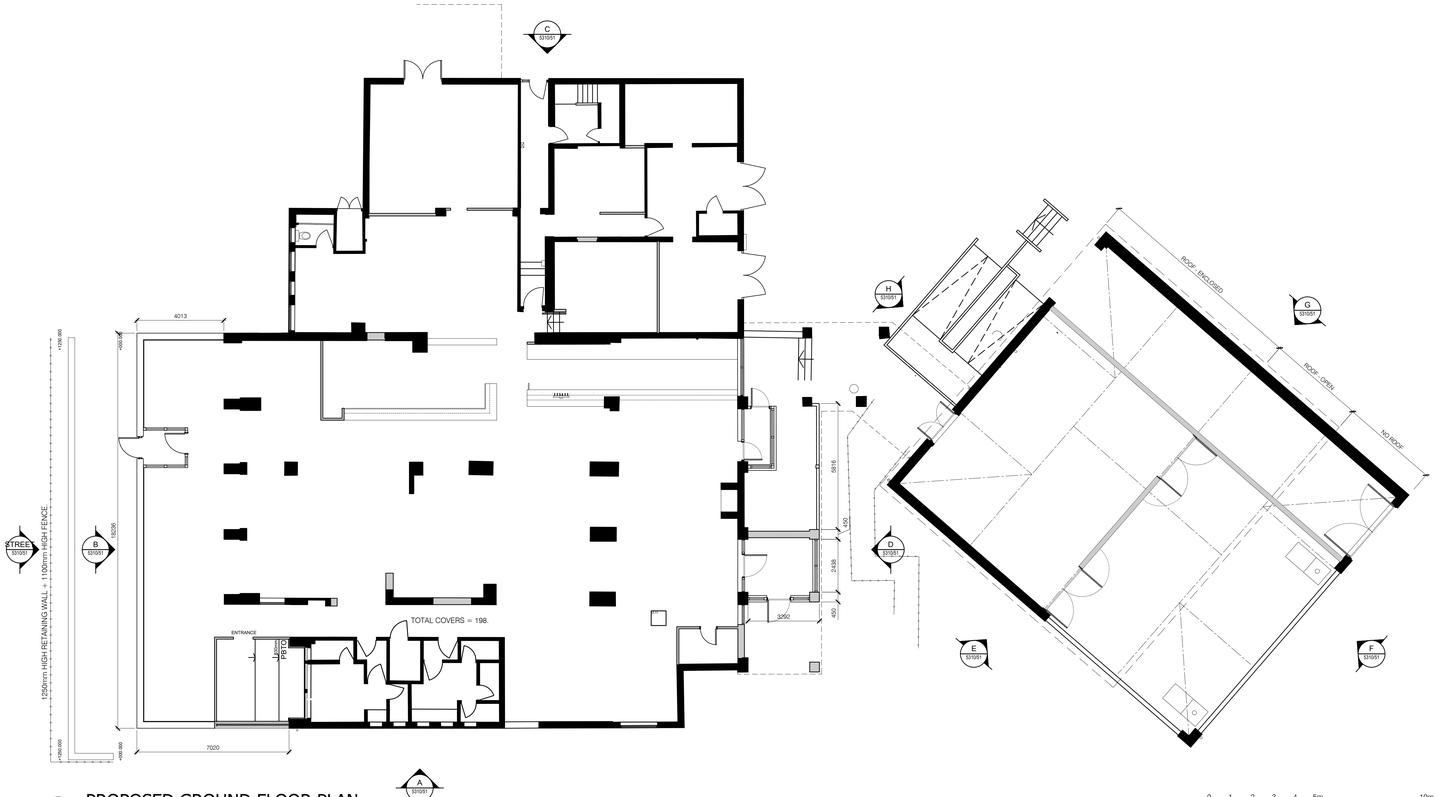


1 PROPOSED GROUND FLOOR PLAN

Scale: 1:100

0 1 2 3 4 5m 10m

Scale 1:100

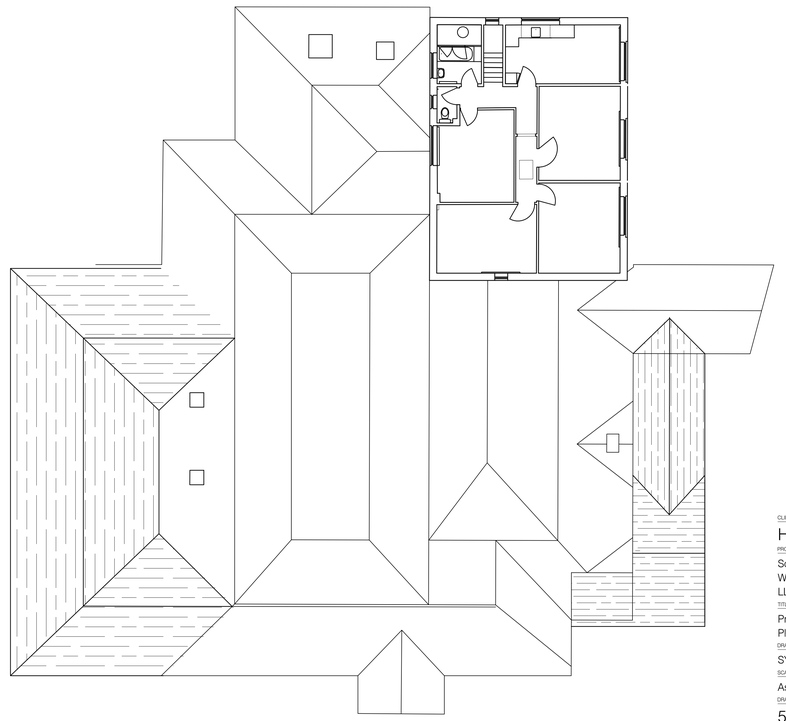

2 PROPOSED ROOF PLAN

Scale: 1:100

CLIENT

HICKORY'S SMOKE HOUSE.

PROJECT

Sontley Road,
Wrexham, Clywd.
LL13 7EN

TITLE

Proposed Floor Plan & Elevations
Planning Application

DRAWN	CHECKED
SY	--
SCALE @ A0	DATE
As stated	May 2023

DRAWING NO.

5310/51/B

FOR CONSTRUCTION

Harrison.
LONDON +44 (0) 20 7046 6556
BIRMINGHAM +44 (0) 121 321 3030
DALLAS +1972 807 9257