
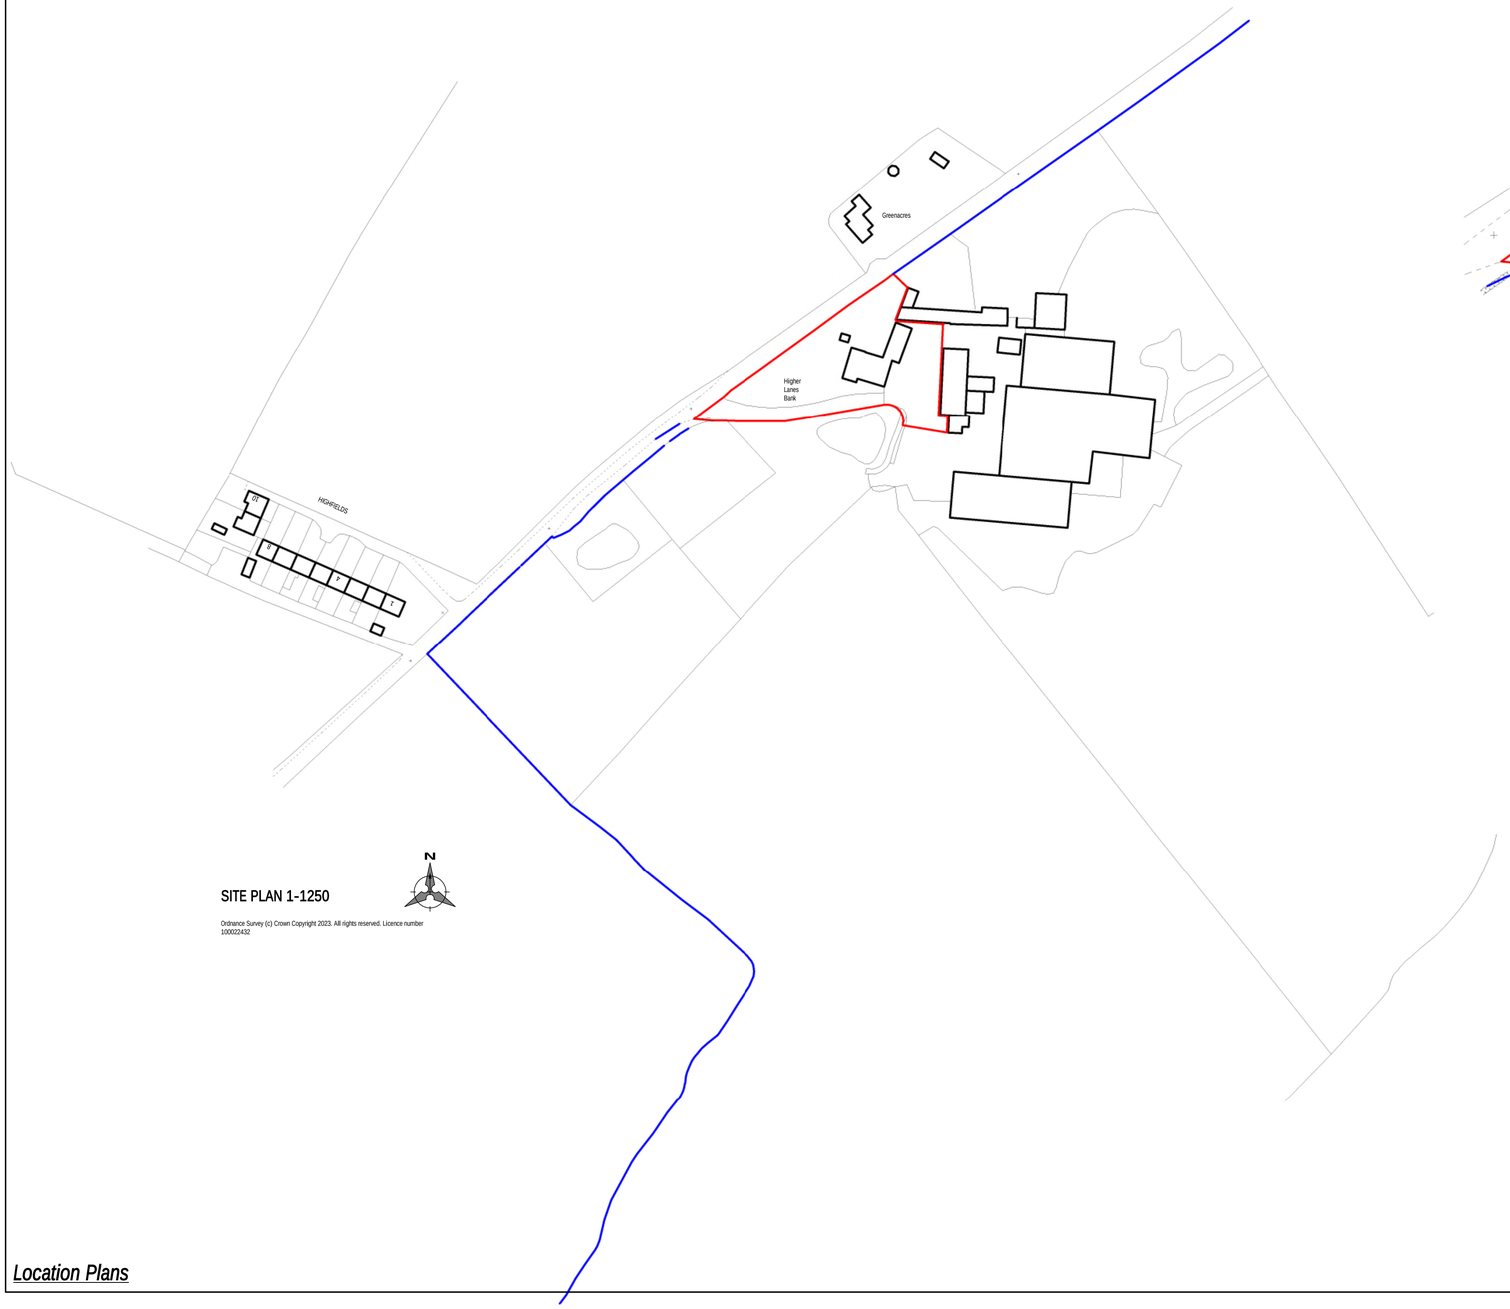


SITE PLAN 1-1250

Ordnance Survey (c) Crown Copyright 2023. All rights reserved. Licence number 100022432

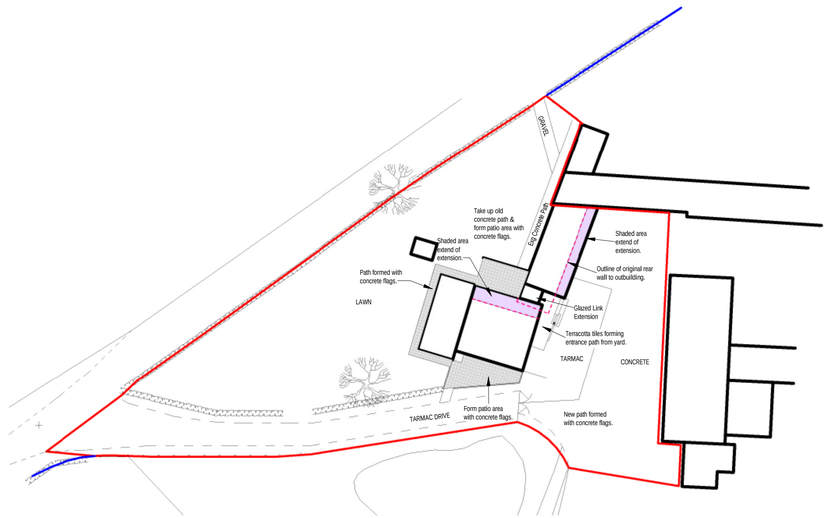

BLOCK PLAN 1-500

Location Plans

GARY CHESTERS BSc MRICS

CHARTERED BUILDING SURVEYOR

RICS

email nook-lane@hotmail.co.uk

tel 07817 148692

web garychesters.co.uk

PLANNING
ARCHITECTURAL
PARTY WALL SURVEYOR

DRAWING STATUS	PLANNING APPLICATION DRAWING MAY 2023
CDM 2015	CDM 2015 project assessed as DOMESTIC TYPE. Gary Chesters - appointment restricted to obtaining building regulation approval only- no involvement after this stage. See Designers Risk Assessment for further details.

PROJECT

EXTENSION & ALTERATION WORKS

ADDRESS

BANK FARM, HIGHER LANES, ISCOYD, WHITCHURCH, SHROPSHIRE, SY13 3AX.

CLIENT

Mr & Mrs MAYER

SCALE (@ A1) 1-1250 & 1-500	DATE MAY 2023

GARY CHESTERS APPOINTMENT IS RESTRICTED TO TERMS AS SET OUT IN LETTER OF ENGAGEMENT AND UNLESS AGREED OTHERWISE HAS NO SITE ROLE.

COPYRIGHT OF THIS DRAWING IS HELD BY GARY CHESTERS AND IT MAY ONLY BE COPIED BY CLIENT FOR HIS/HER SOLE USE IN CONNECTION WITH THIS PROJECT. OTHER COPIES OR USAGES MUST NOT BE MADE WITHOUT PRIOR WRITTEN CONSENT OF GARY CHESTERS.

ANY REFERENCE TO CLIENT MEANS Mr & Mrs MAYER

ALL DIMENSIONS TO BE CHECKED ON SITE PRIOR TO COMMENCEMENT OF WORKS.

DO NOT SCALE OFF THIS DRAWING. ANY ERRORS OR DISCREPANCIES FOUND MUST BE REPORTED TO GARY CHESTERS FOR CLARIFICATION AND/OR CORRECTION.

Rev	Description	Date
a	Pre App Letter dated the 3 Feb 2023	7/2/2023
b	Planners email dated the 20/4/2023	20/4/2023
c	Link Amendment	23/4/2023

DRAWING NUMBER	22-141d
REV	c