Topographic survey & site plan 7000-183 (scale = 1:500)

Proposed warehouse (scale = 1:500)

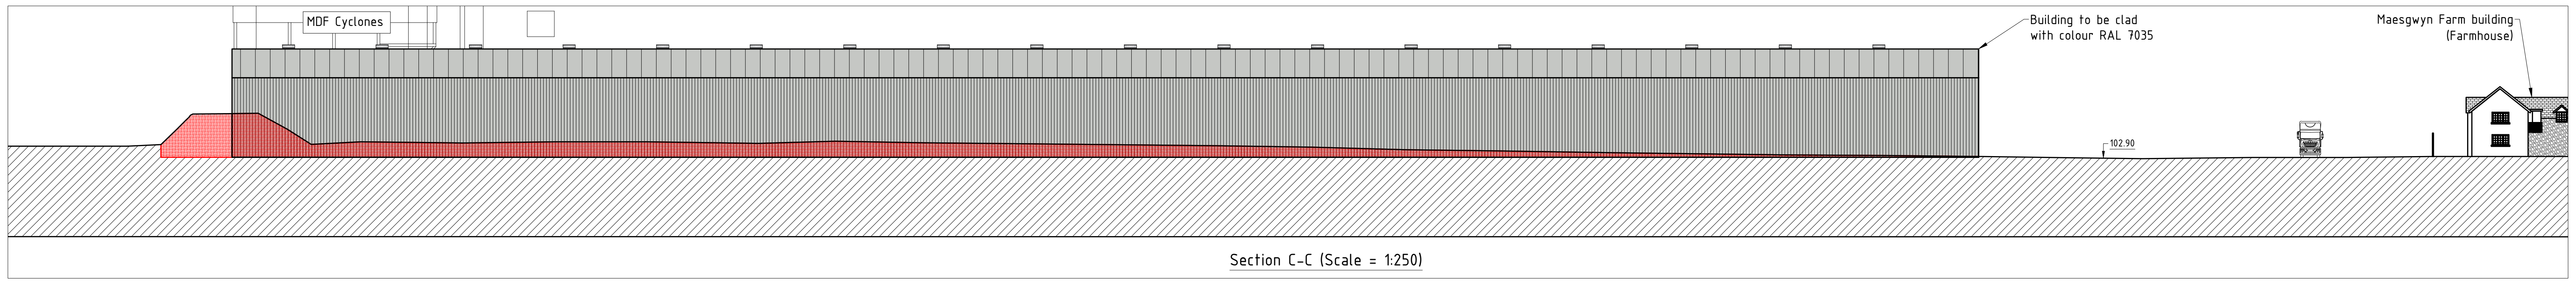
MDF Cyclones
Building to be clad with colour RAL 7035
Maesgwyn Farm building (Farmhouse)
102.90

Section C-C (Scale = 1:250)

Legend :

░	Made ground - specification to be confirmed (6,519m²)
▨	Warehouse concrete slab (5,844m²)
🟥	Spoil (Estimated cut 14,225m³)
🟩	Fill

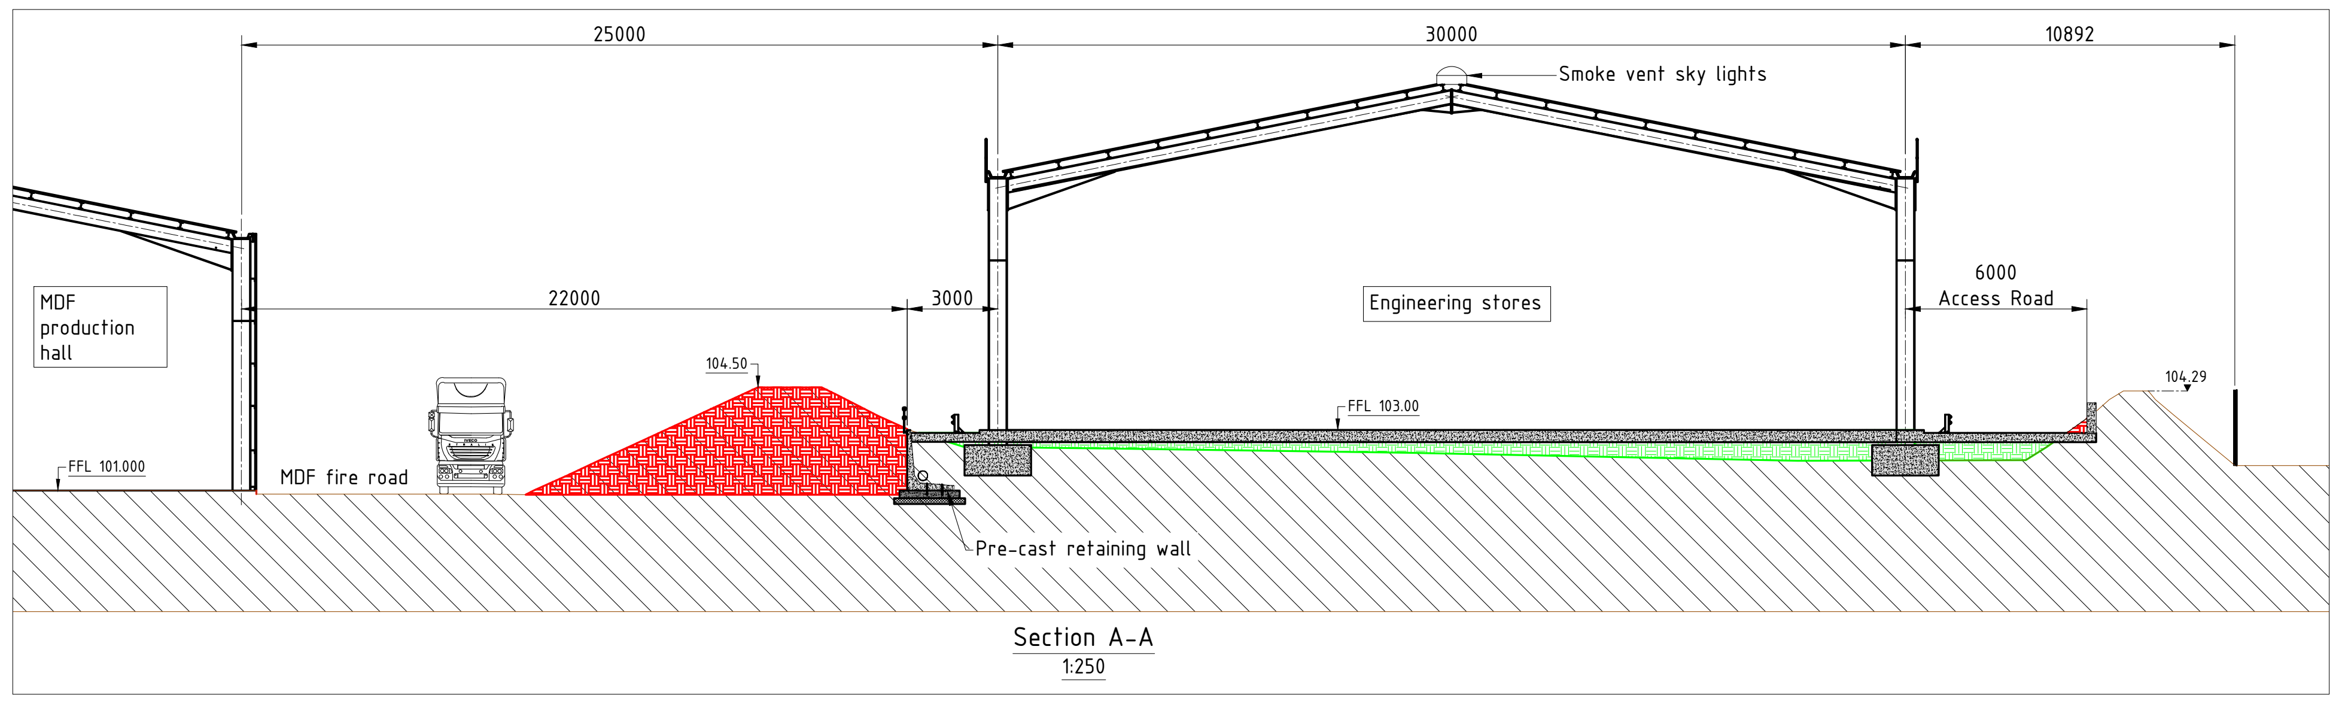

Section A-A
1:250

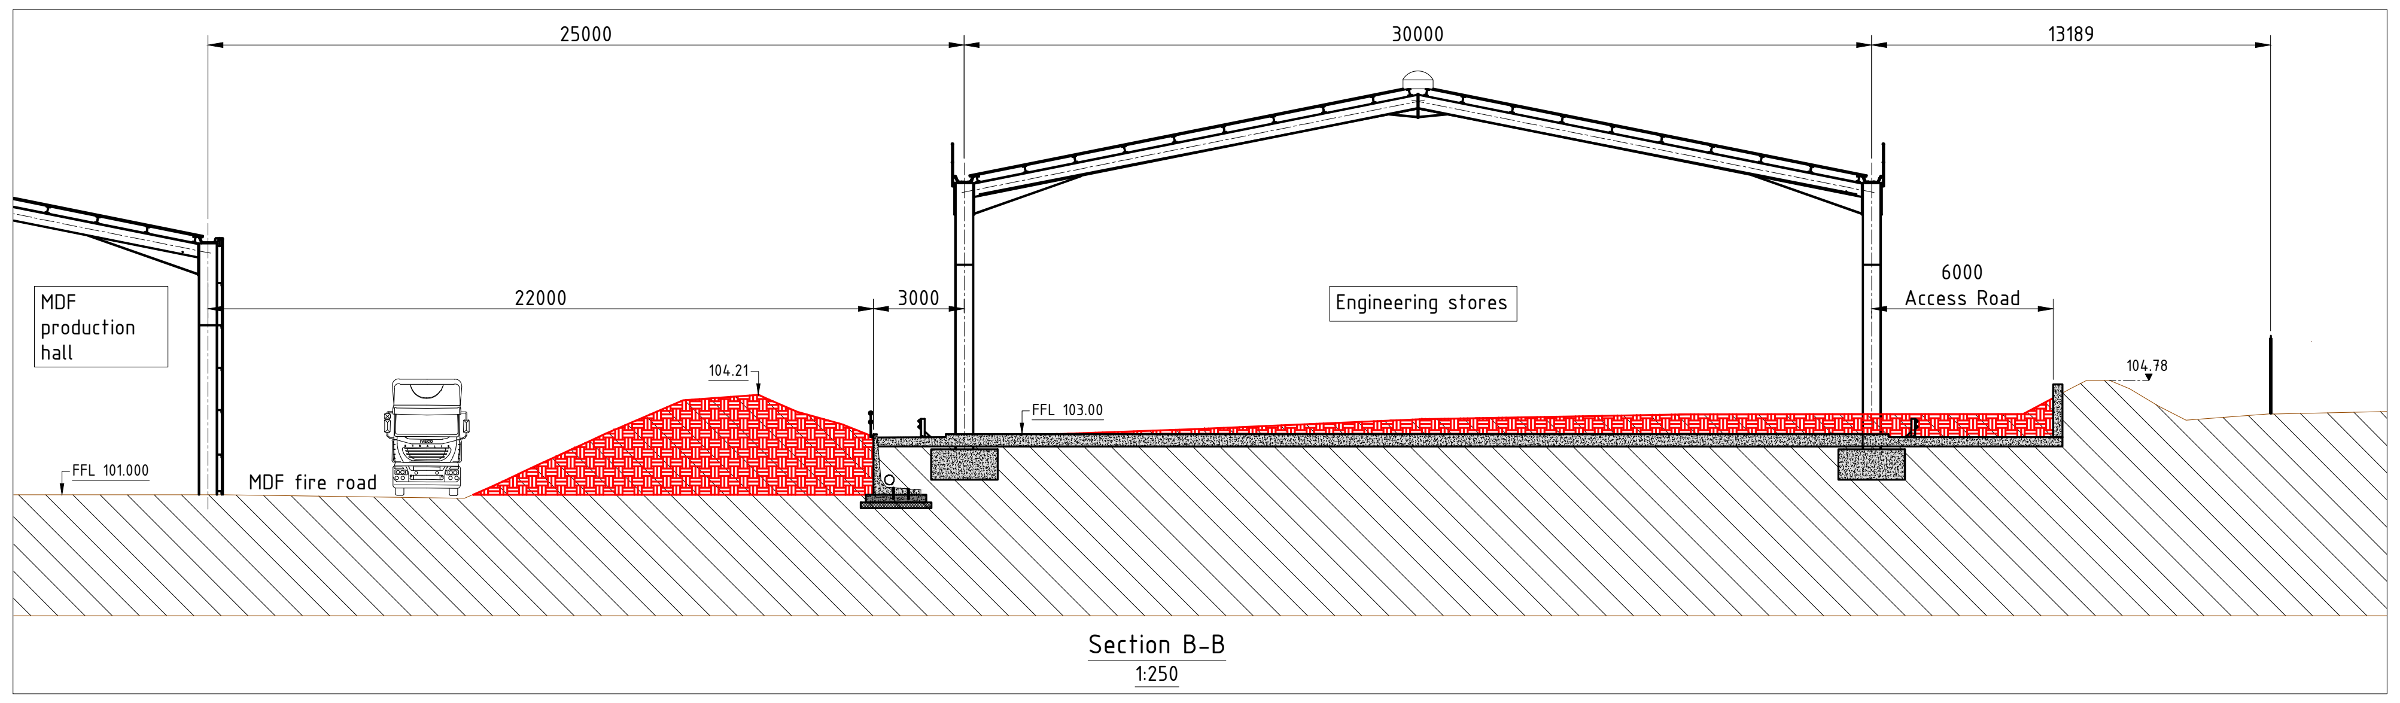

Section B-B
1:250

KRONOSPAN STATUS
Date 24.06.2022

STATUS		WAITED COMMENTS	
By	KRONOSPAN	Deadline	YYYY-MM-DD
Date	YYYY-MM-DD	By	.....
By		By	.....
		By	.....
DISTRIBUTION		**WAITED APPROVAL**	
Date	YYYY-MM-DD	Deadline	YYYY-MM-DD
Attn	#####	By	
Cc1		By	
Cc2		By	.....
Cc3		**WARNING**	
Cc4		Not receving comments and / or approval within above deadlines, the drawing is intended as "APPROVED" under full resposibility of the listed commenters and / or approvers.	
Cc5			
Cc6	.....		
CERTIFIED		Date	YYYY-MM-DD

Index	Modification	Date	Name
J	Trees removed	24.06.2022	A.Hilditch
I	Retaining wall relocation	07.06.2022	A.Hilditch
H	Access road south of warehouse	25.03.2022	A.Hilditch
G	Warehouse FFL 103.00. Position amended	11.02.2022	A.Hilditch
F	Warehouse FFL 102.00	31.01.2022	A.Hilditch
E	Warehouse lengthened to line up with column No.109	14.09.2021	M.Welch
D	Amendment to mound and general positioning	15.06.2021	A.Hilditch
C	Amendment to internal layout	07.06.2021	A.Hilditch
B	Amendment to internal layout	04.12.2020	A.Hilditch
A	Warehouse size and position amended	29.10.2019	A.Hilditch

Confidentiality
This drawing is the property of Kronoplus Technical AG.
Unauthorised distribution or utilisation without prior
written authorisation is forbidden and may be unlawful.

Status

Xylo Technologies AG
Rütihofstrasse 1
CH-9052 Niederteufen
Schweiz

Technology

Kronospan Ltd
Maesgwyn Farm
LL14 5NT Chirk, Wrexham
United Kingdom

	Date	Name
Project leader	24.10.2019	M.Titcombe
Drawn	03.07.2019	A.Hilditch
Checked	24.10.2019	M.Titcombe

Size
A1

origin

Scale
1:500 1:250

Norm
ISO

Project number

Project name

Description
Engineering Stores
PLan view and sections

Drawing number
7000_598

Index
J

Sheet/Number
1/2

Sub Category .
Division .
Process .
Subprocess .