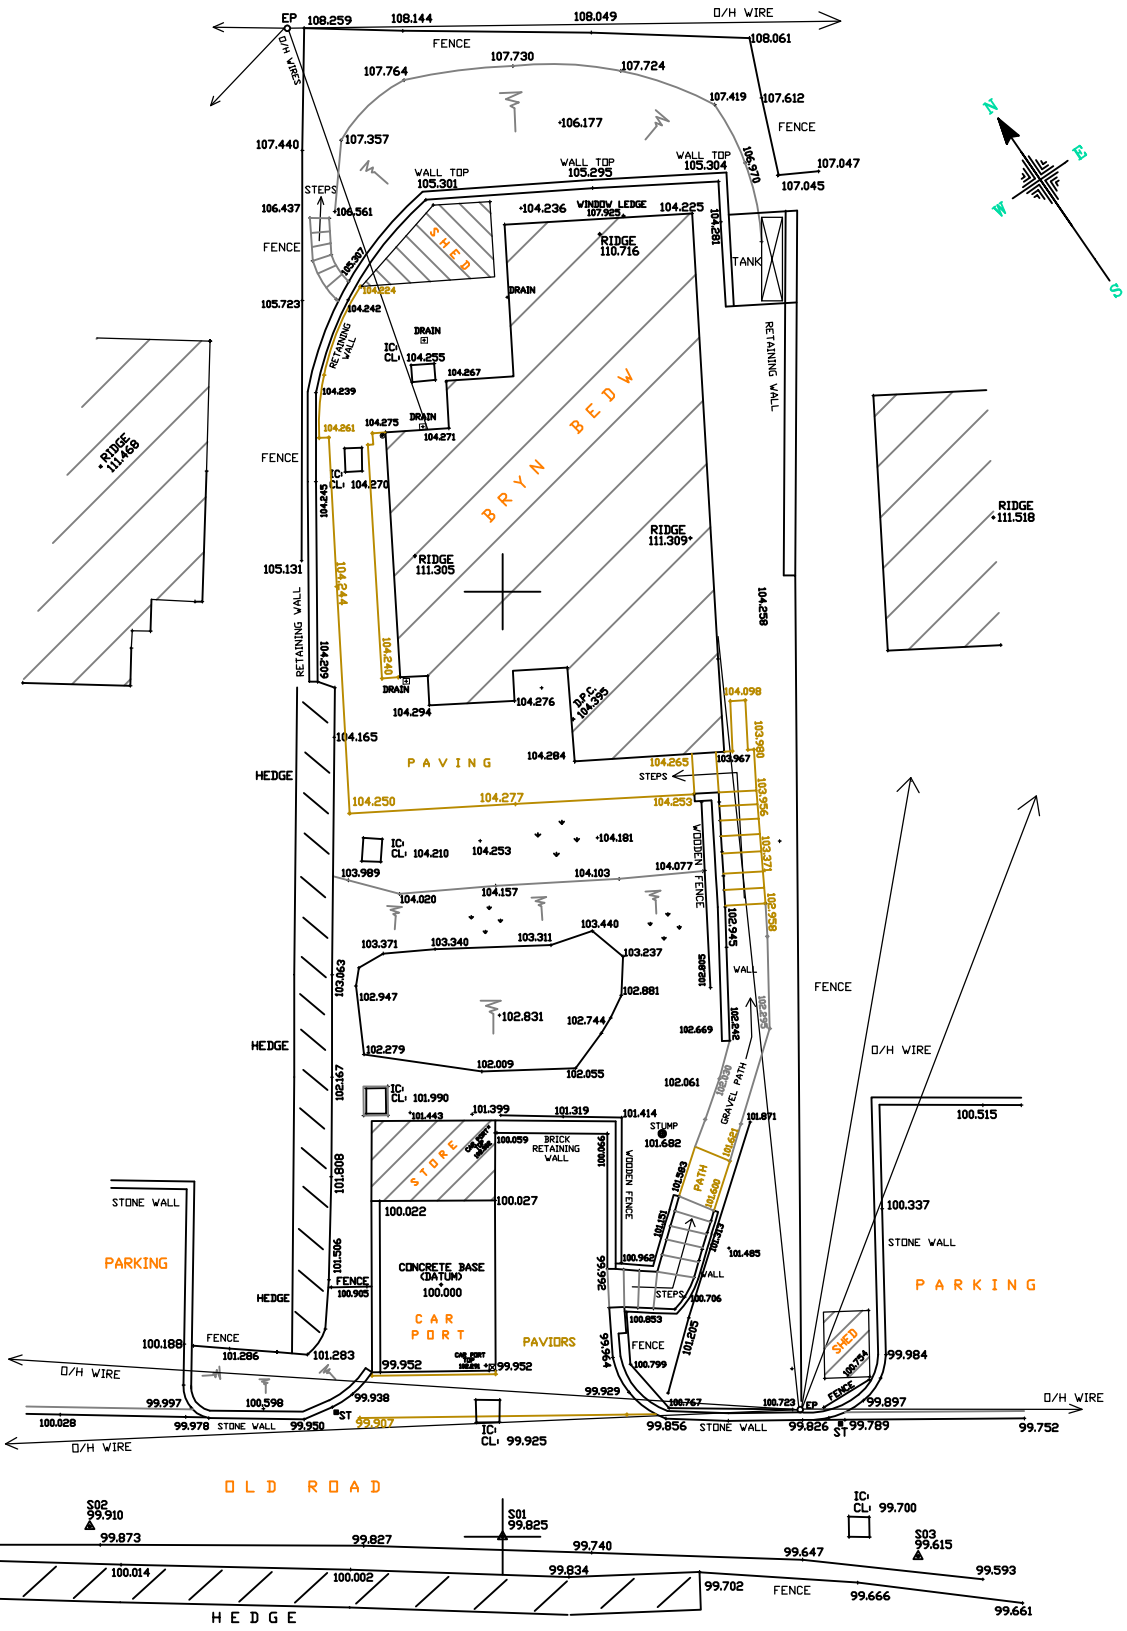


Existing Site Plan 1:200

Project	Proposed Extension & Internal Alterations - **Existing Survey Drawings**
Address	Bryn Bedw, Dolywern, Llangollen, Wrexham, LL20 7AG
Client	Mr & Mrs D Roberts
Scale	Scale 1:200 @A3
Drawing:-	Ty/1100/SU01

TY ARCHITECTURE