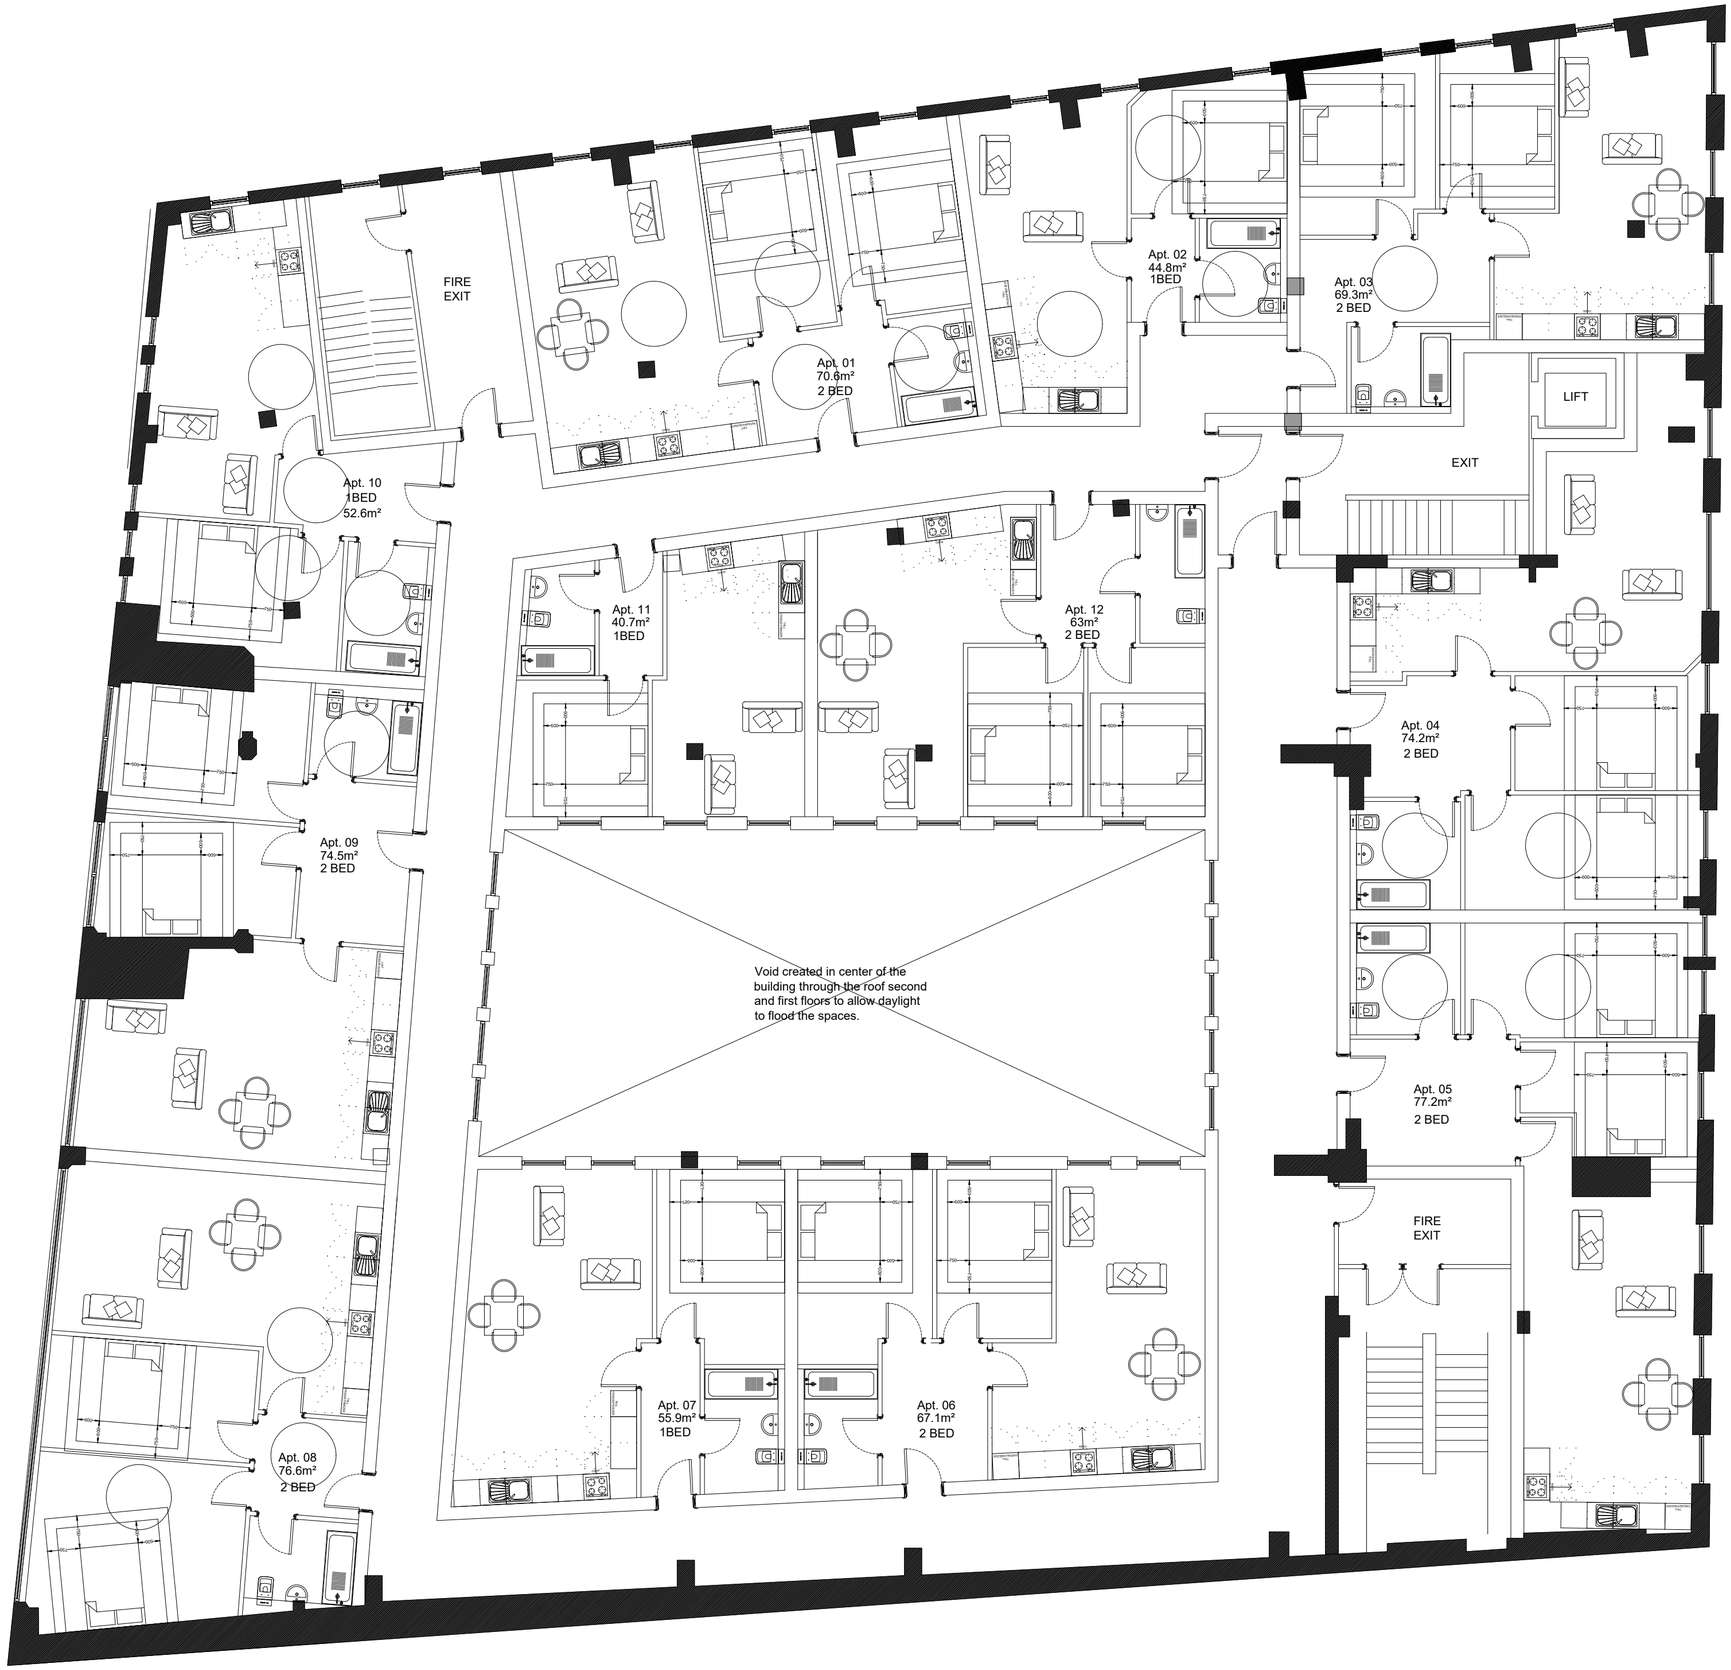


1 First Floor Plan
1:100

LEGEND

- Smoke detector
- Heat detector
- Fire Alarm Siren
- Emergency Lighting
- Fire Alarm Control Panel
- CO² Fire Extinguisher
- Single socket – High Level
- Double socket - High Level
- Single socket - Low Level
- Double socket - Low Level
- Light switch
- Light Switch - 2 Way
- Halogen spot
- Pendant Light
- External wall light
- Kitchen Extractor switch
- Consumer Unit
- Radiator
- Television Point
- Broadband Point
- Intercom Point
- External Tap
- External Fan

This drawing is the copyright of WD Architects and may not be reproduced in any form without prior written consent. Issue of this drawing does not impart any real or implied copyright licence.

This drawing must be read in conjunction with all associated architect's, consultants', sub-contrators', specialists' drawings and specifications.

Do not scale from this drawing.

Notes:

Amount of Apartments

1 BEDS = 4
2 BEDS = 8

Ref.	Date	Notes

REVISIONS

DRAWING NUMBER	REVISION
520–P–02	A

DRAWING STATUS	AUTHOR
PLANNING	RN

SCALE
1:100@A2

DRAWING TITLE
First Floor
Proposed

JOB TITLE
9–11 regent Street
Wrexham

WD Architects
Atlantic House
143 Sefton Street
Liverpool L8 5SN
0151 332 0120
info@wrootdesign.co.uk
wrootdesign.co.uk