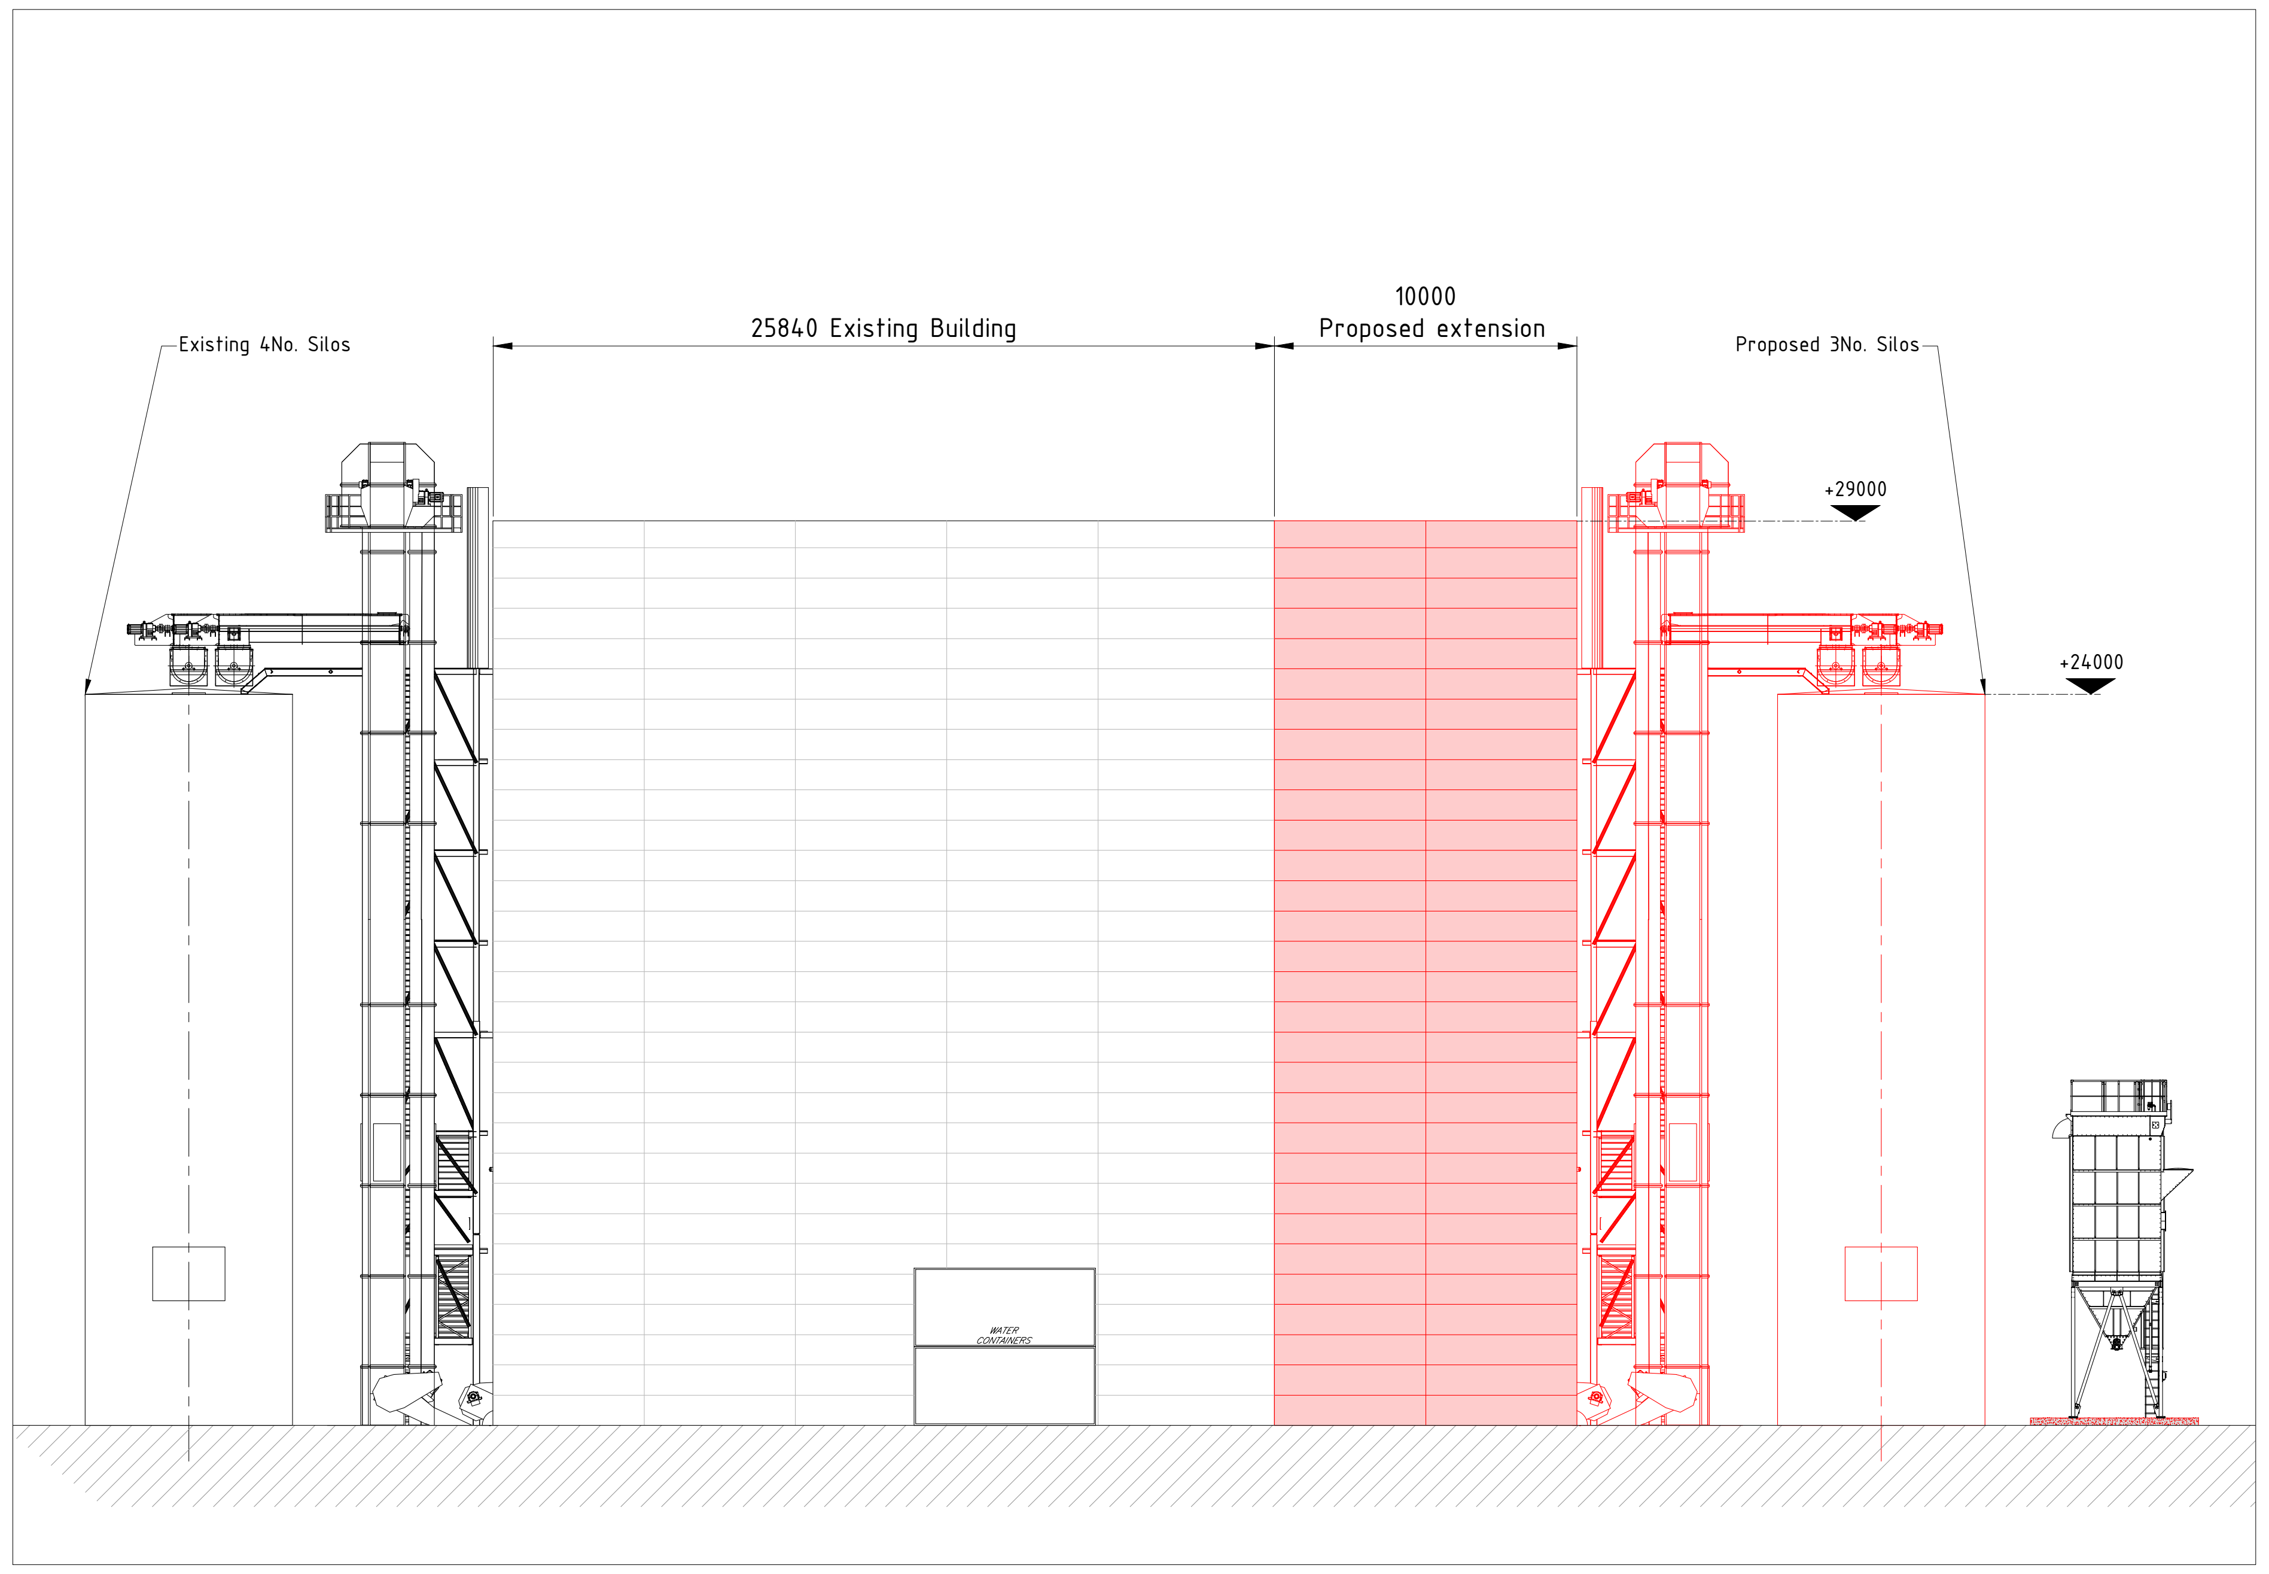

East Elevation
Scale 1:250

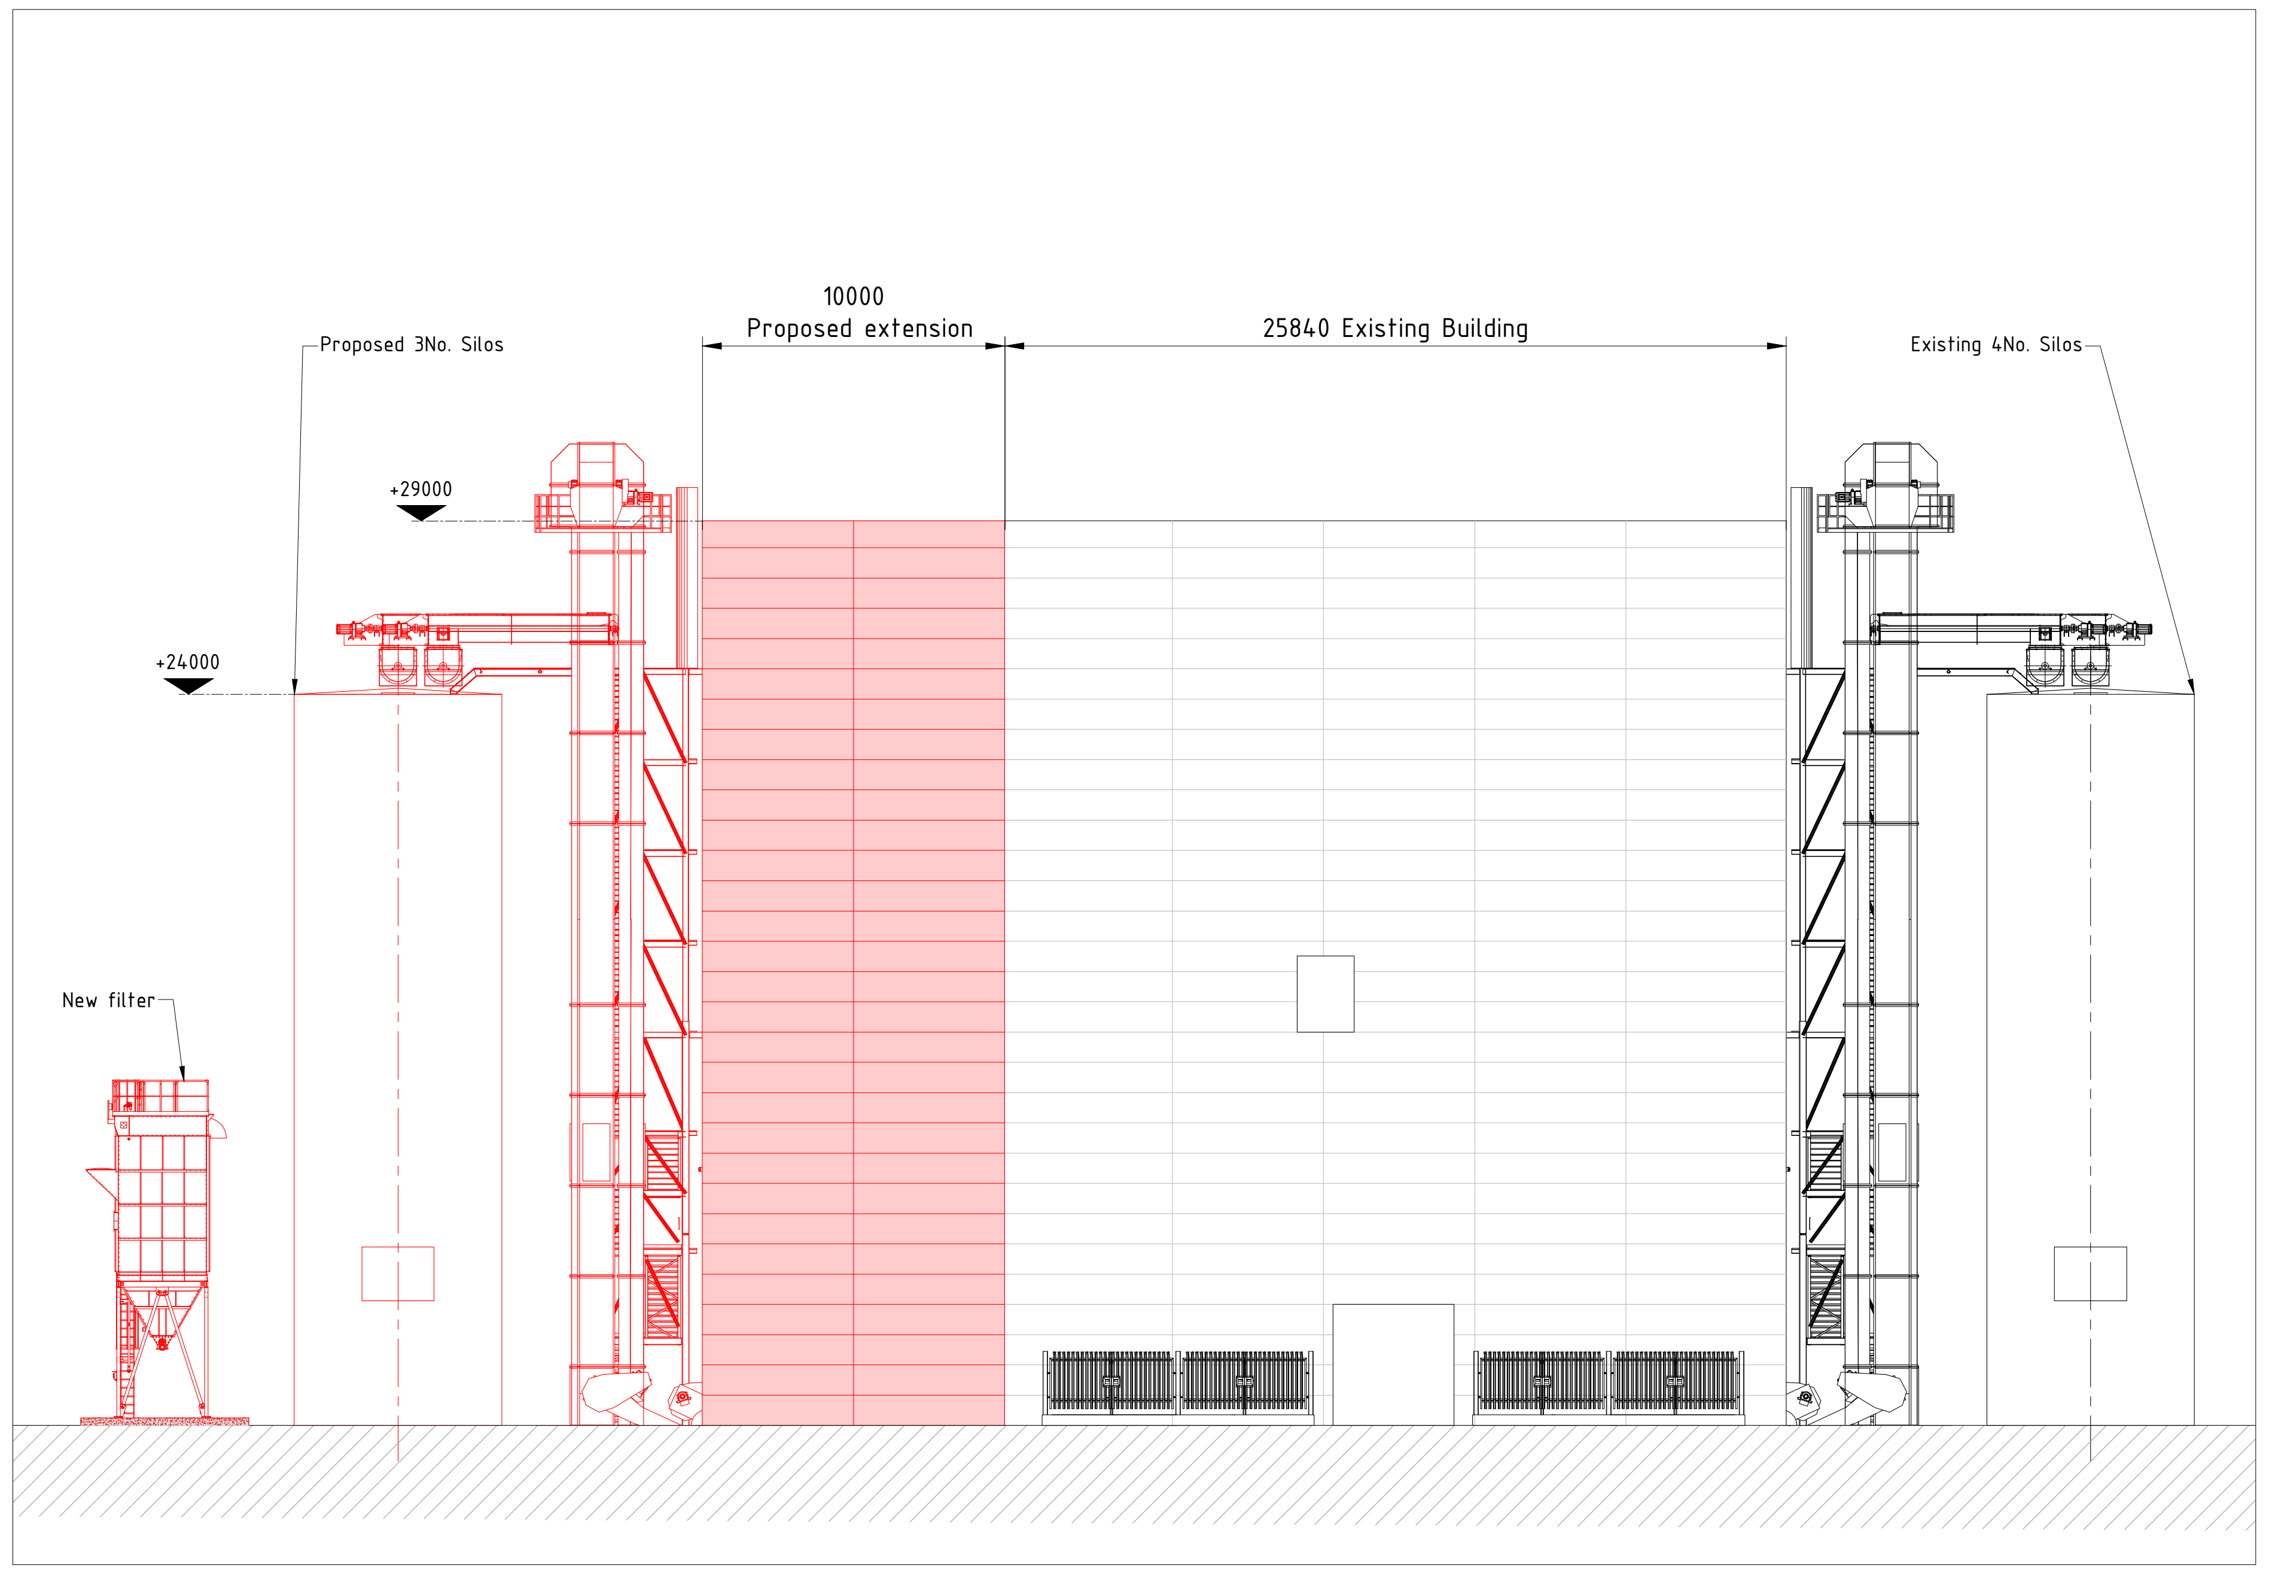

West Elevation
Scale 1:250

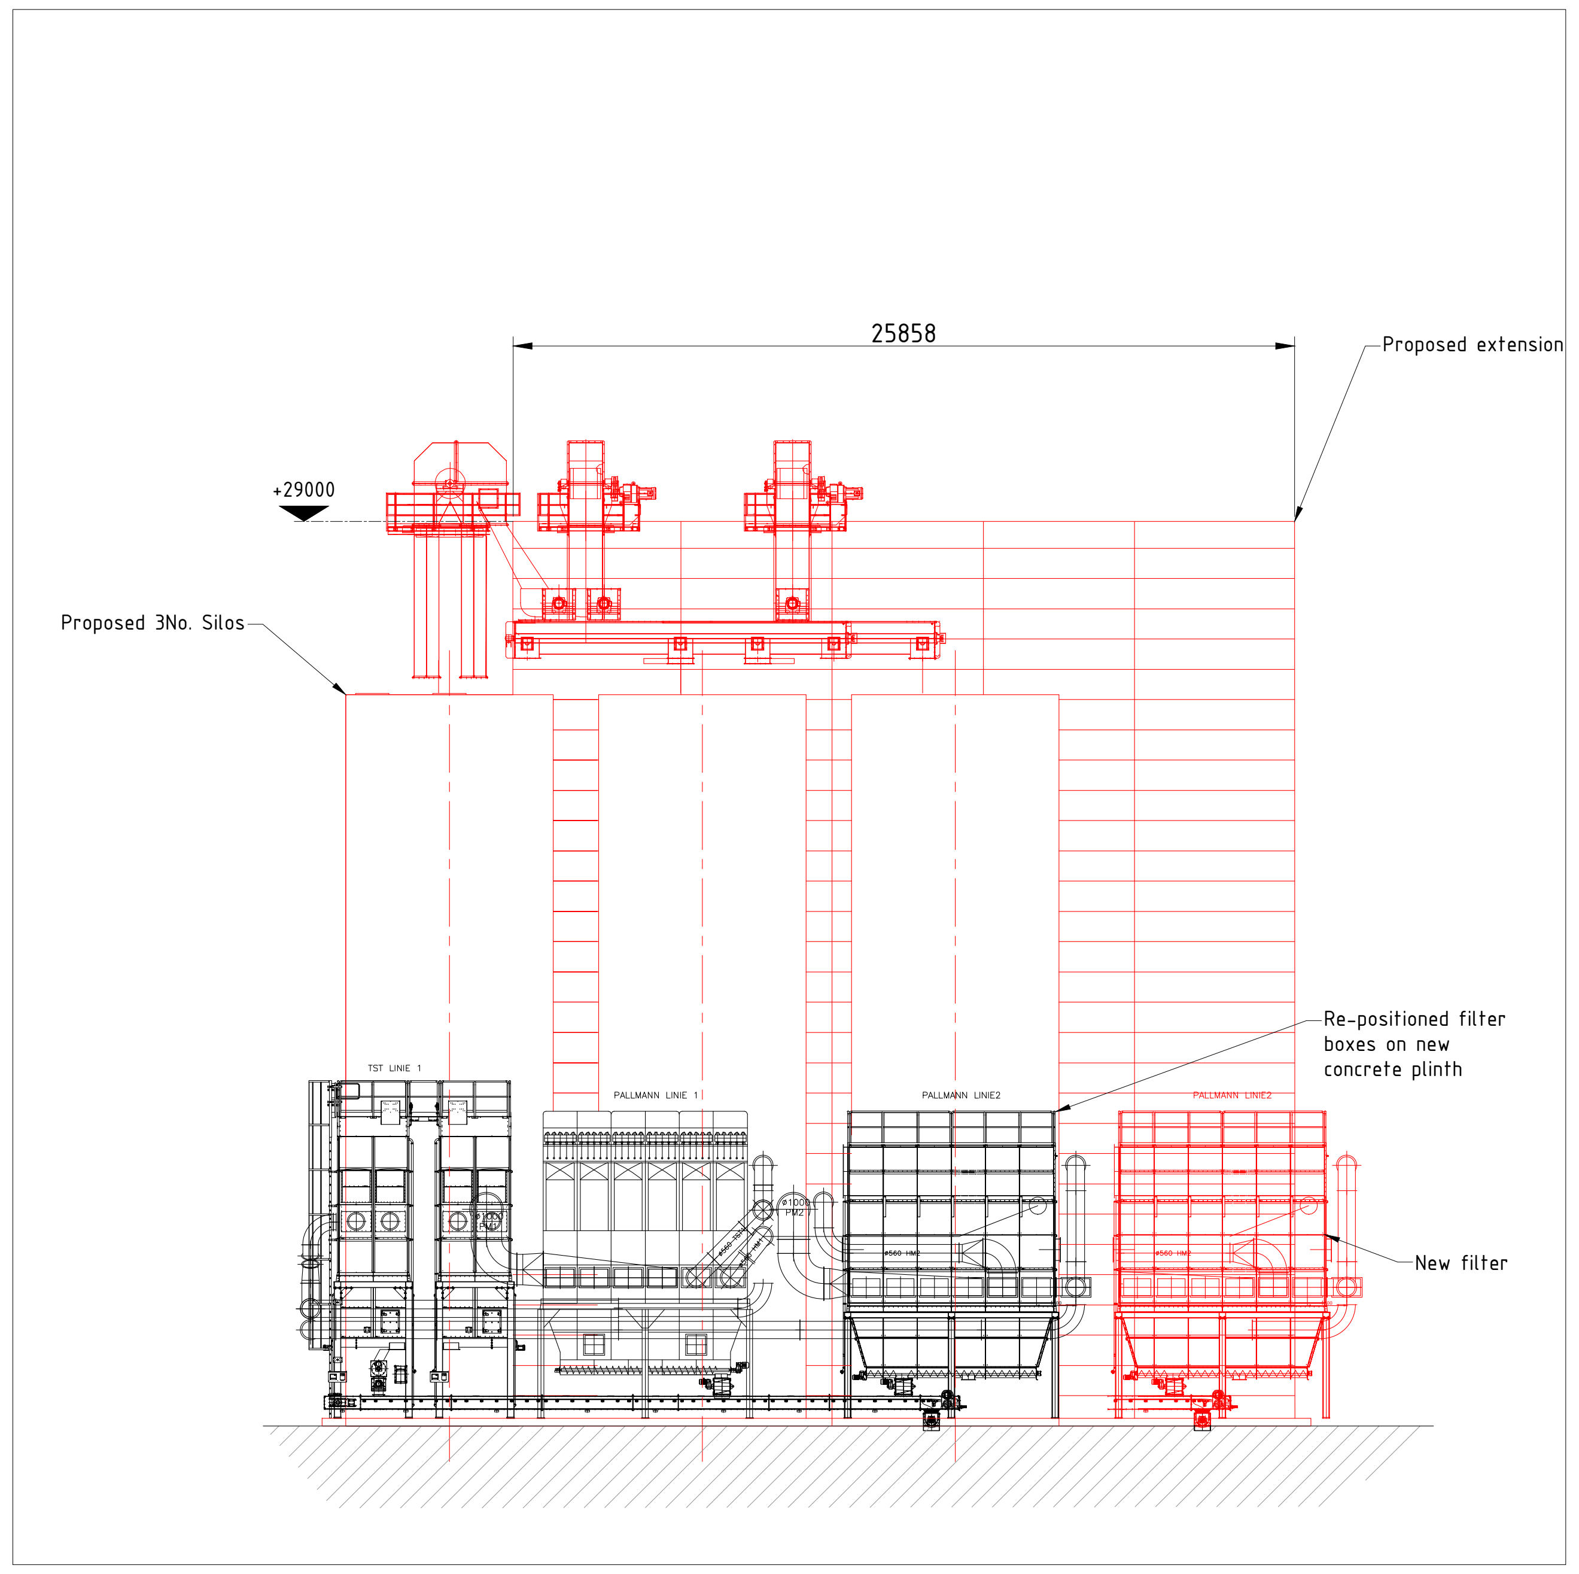

North Elevation
Scale 1:250

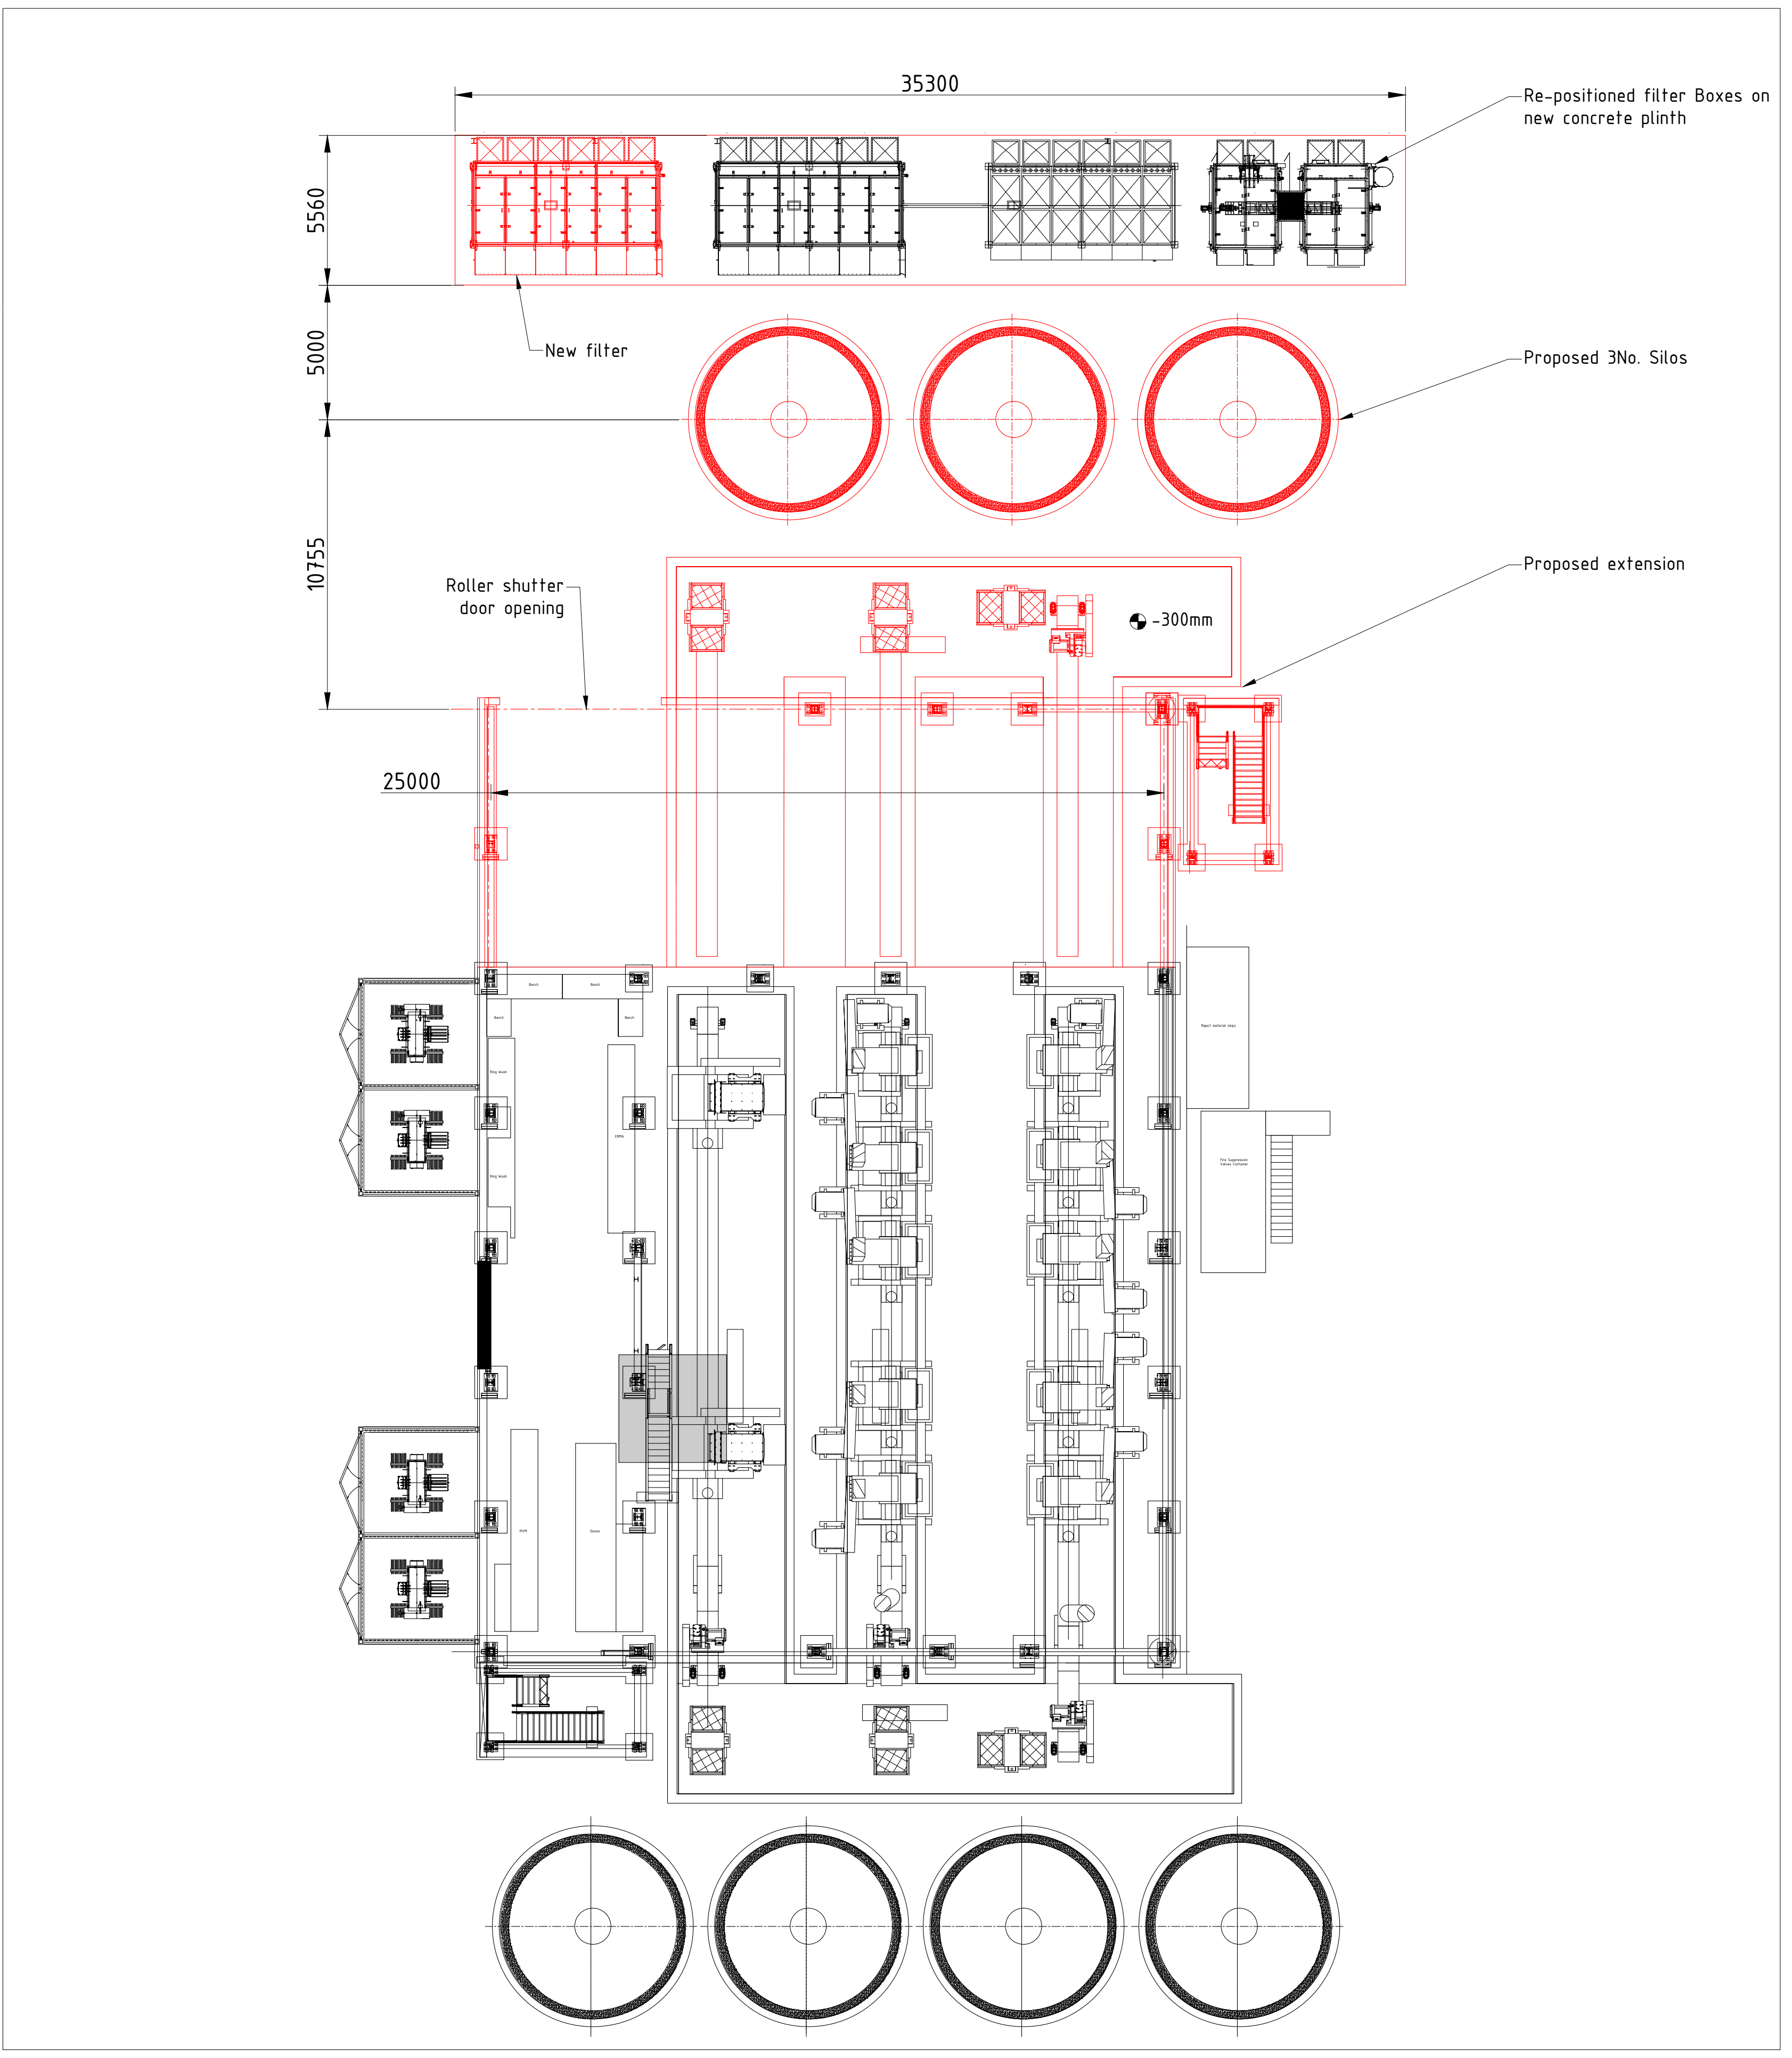
35300
Re-positioned filter Boxes on new concrete plinth
5560
5000
10755
New filter
Proposed 3No. Silos
Roller shutter door opening
-300mm
Proposed extension
25000

Ground Floor Plan
Scale 1:250

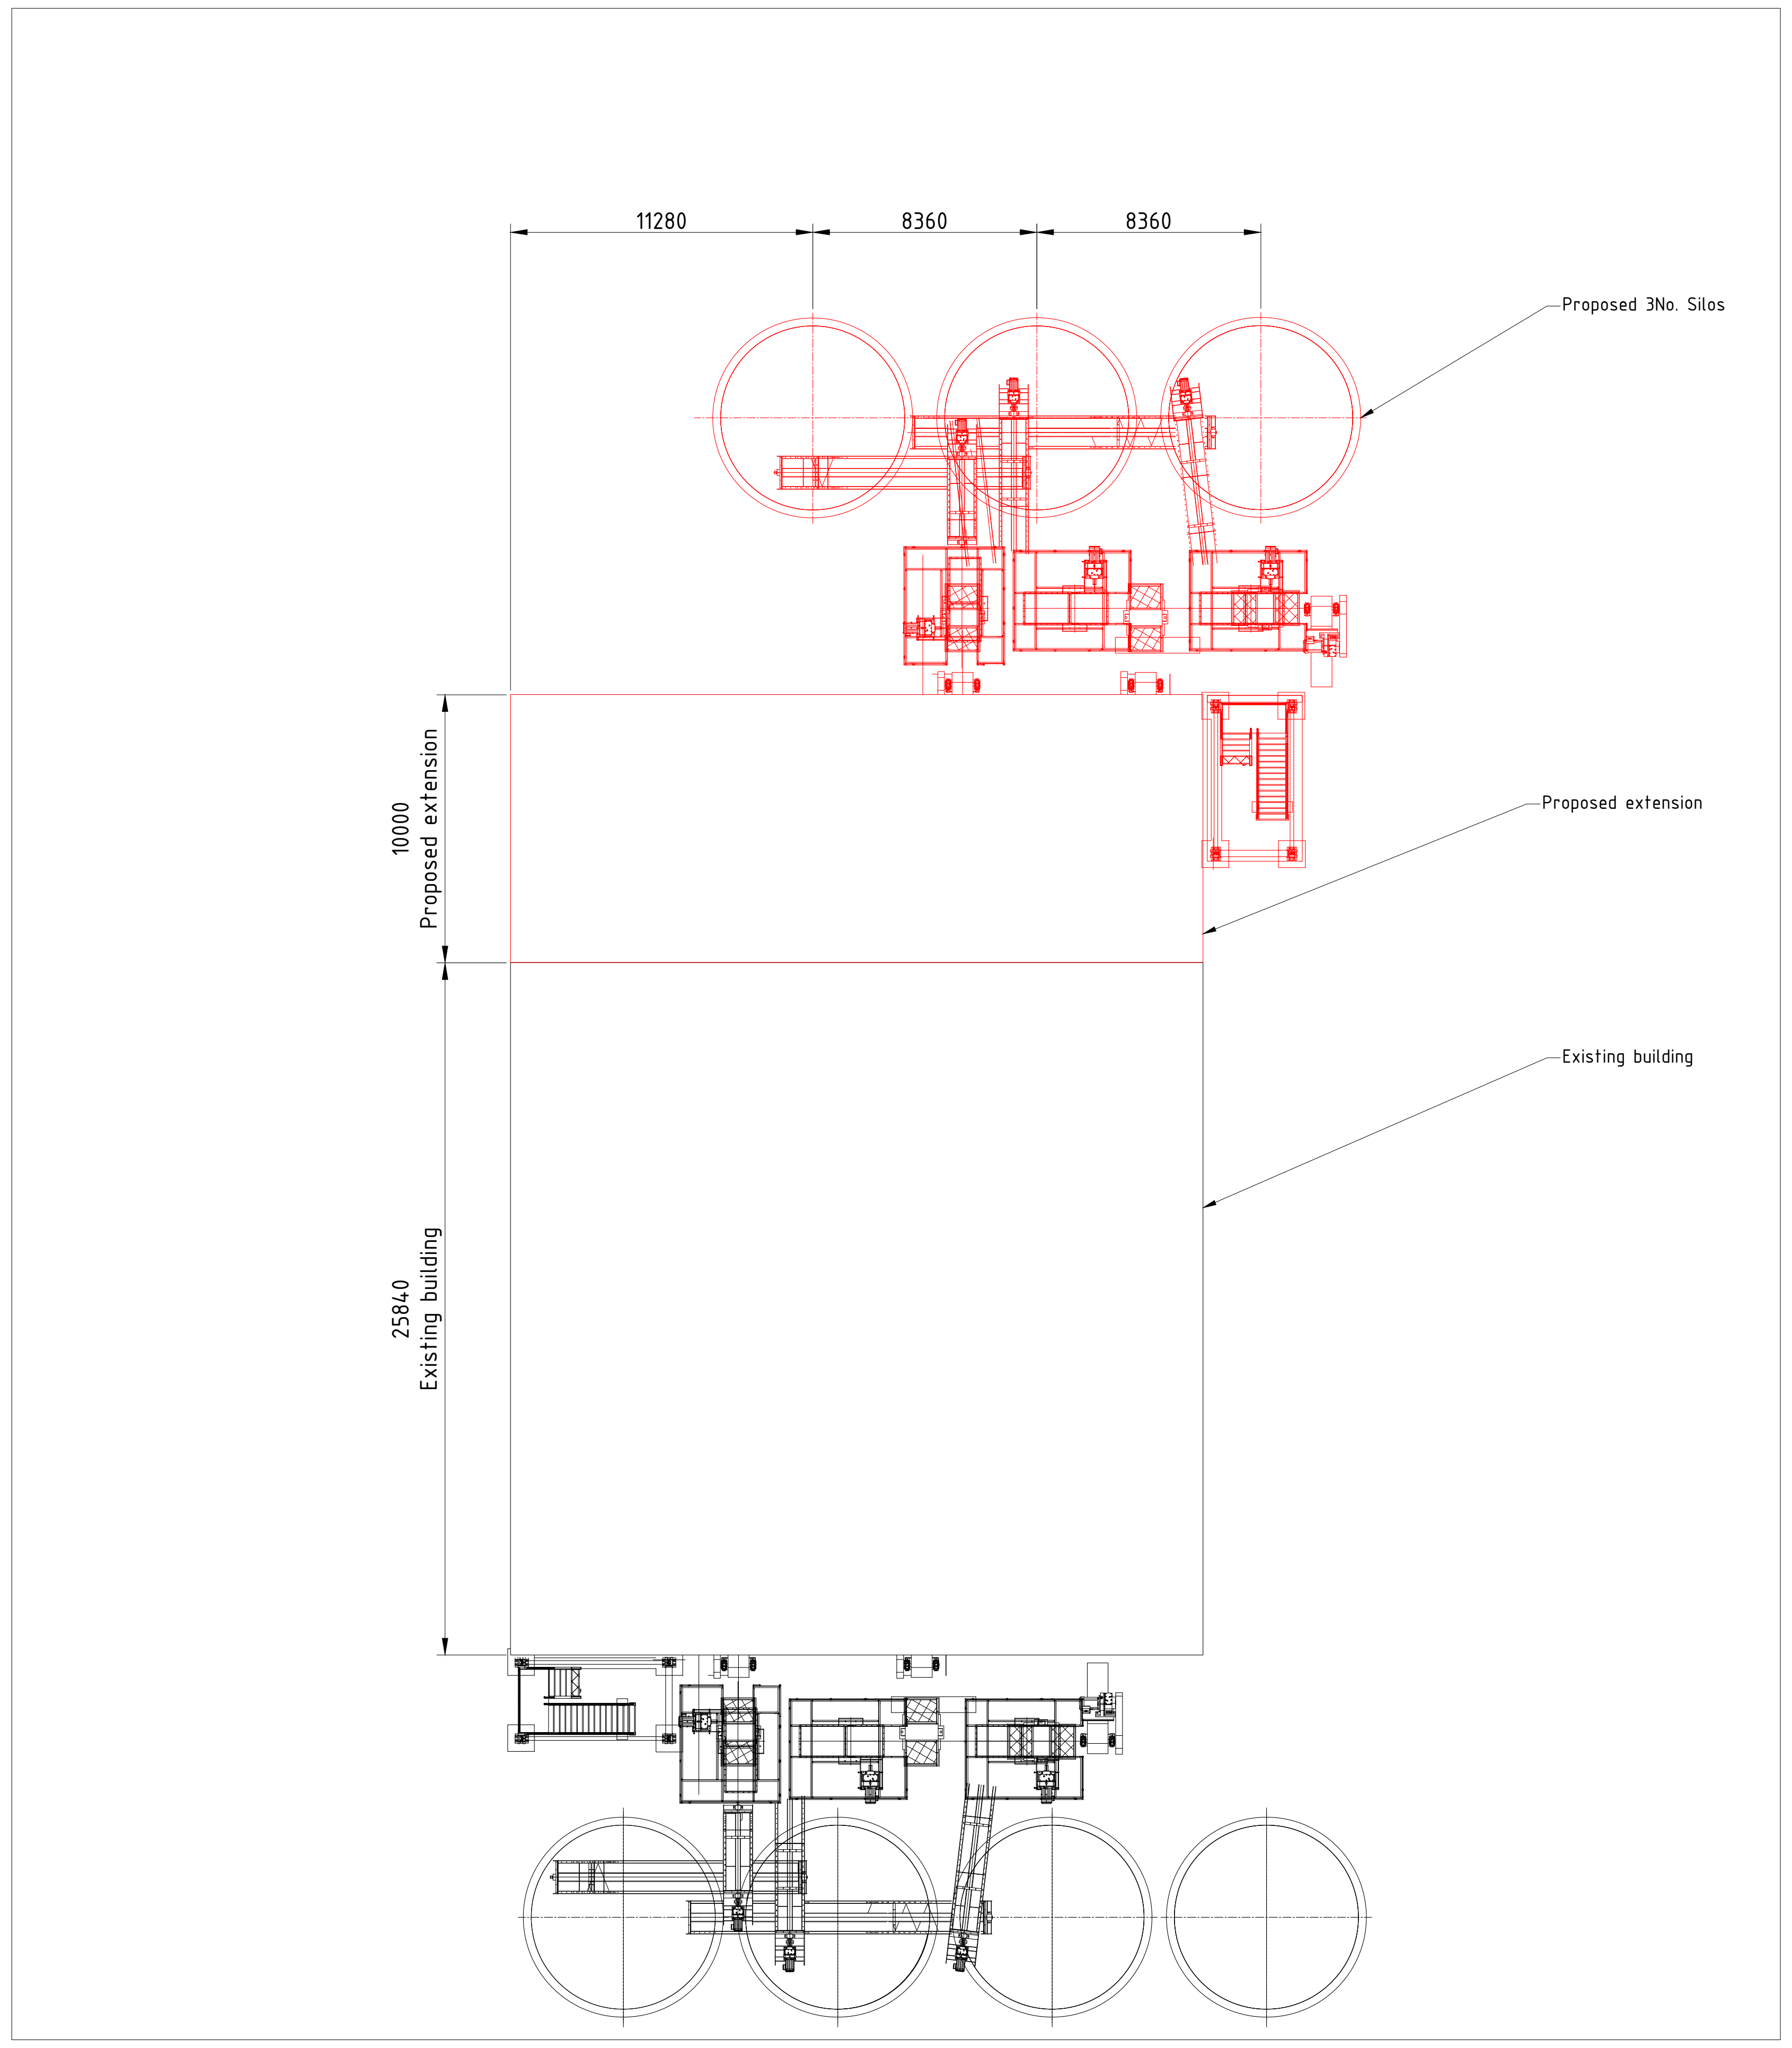

Roof Plan
Scale 1:250

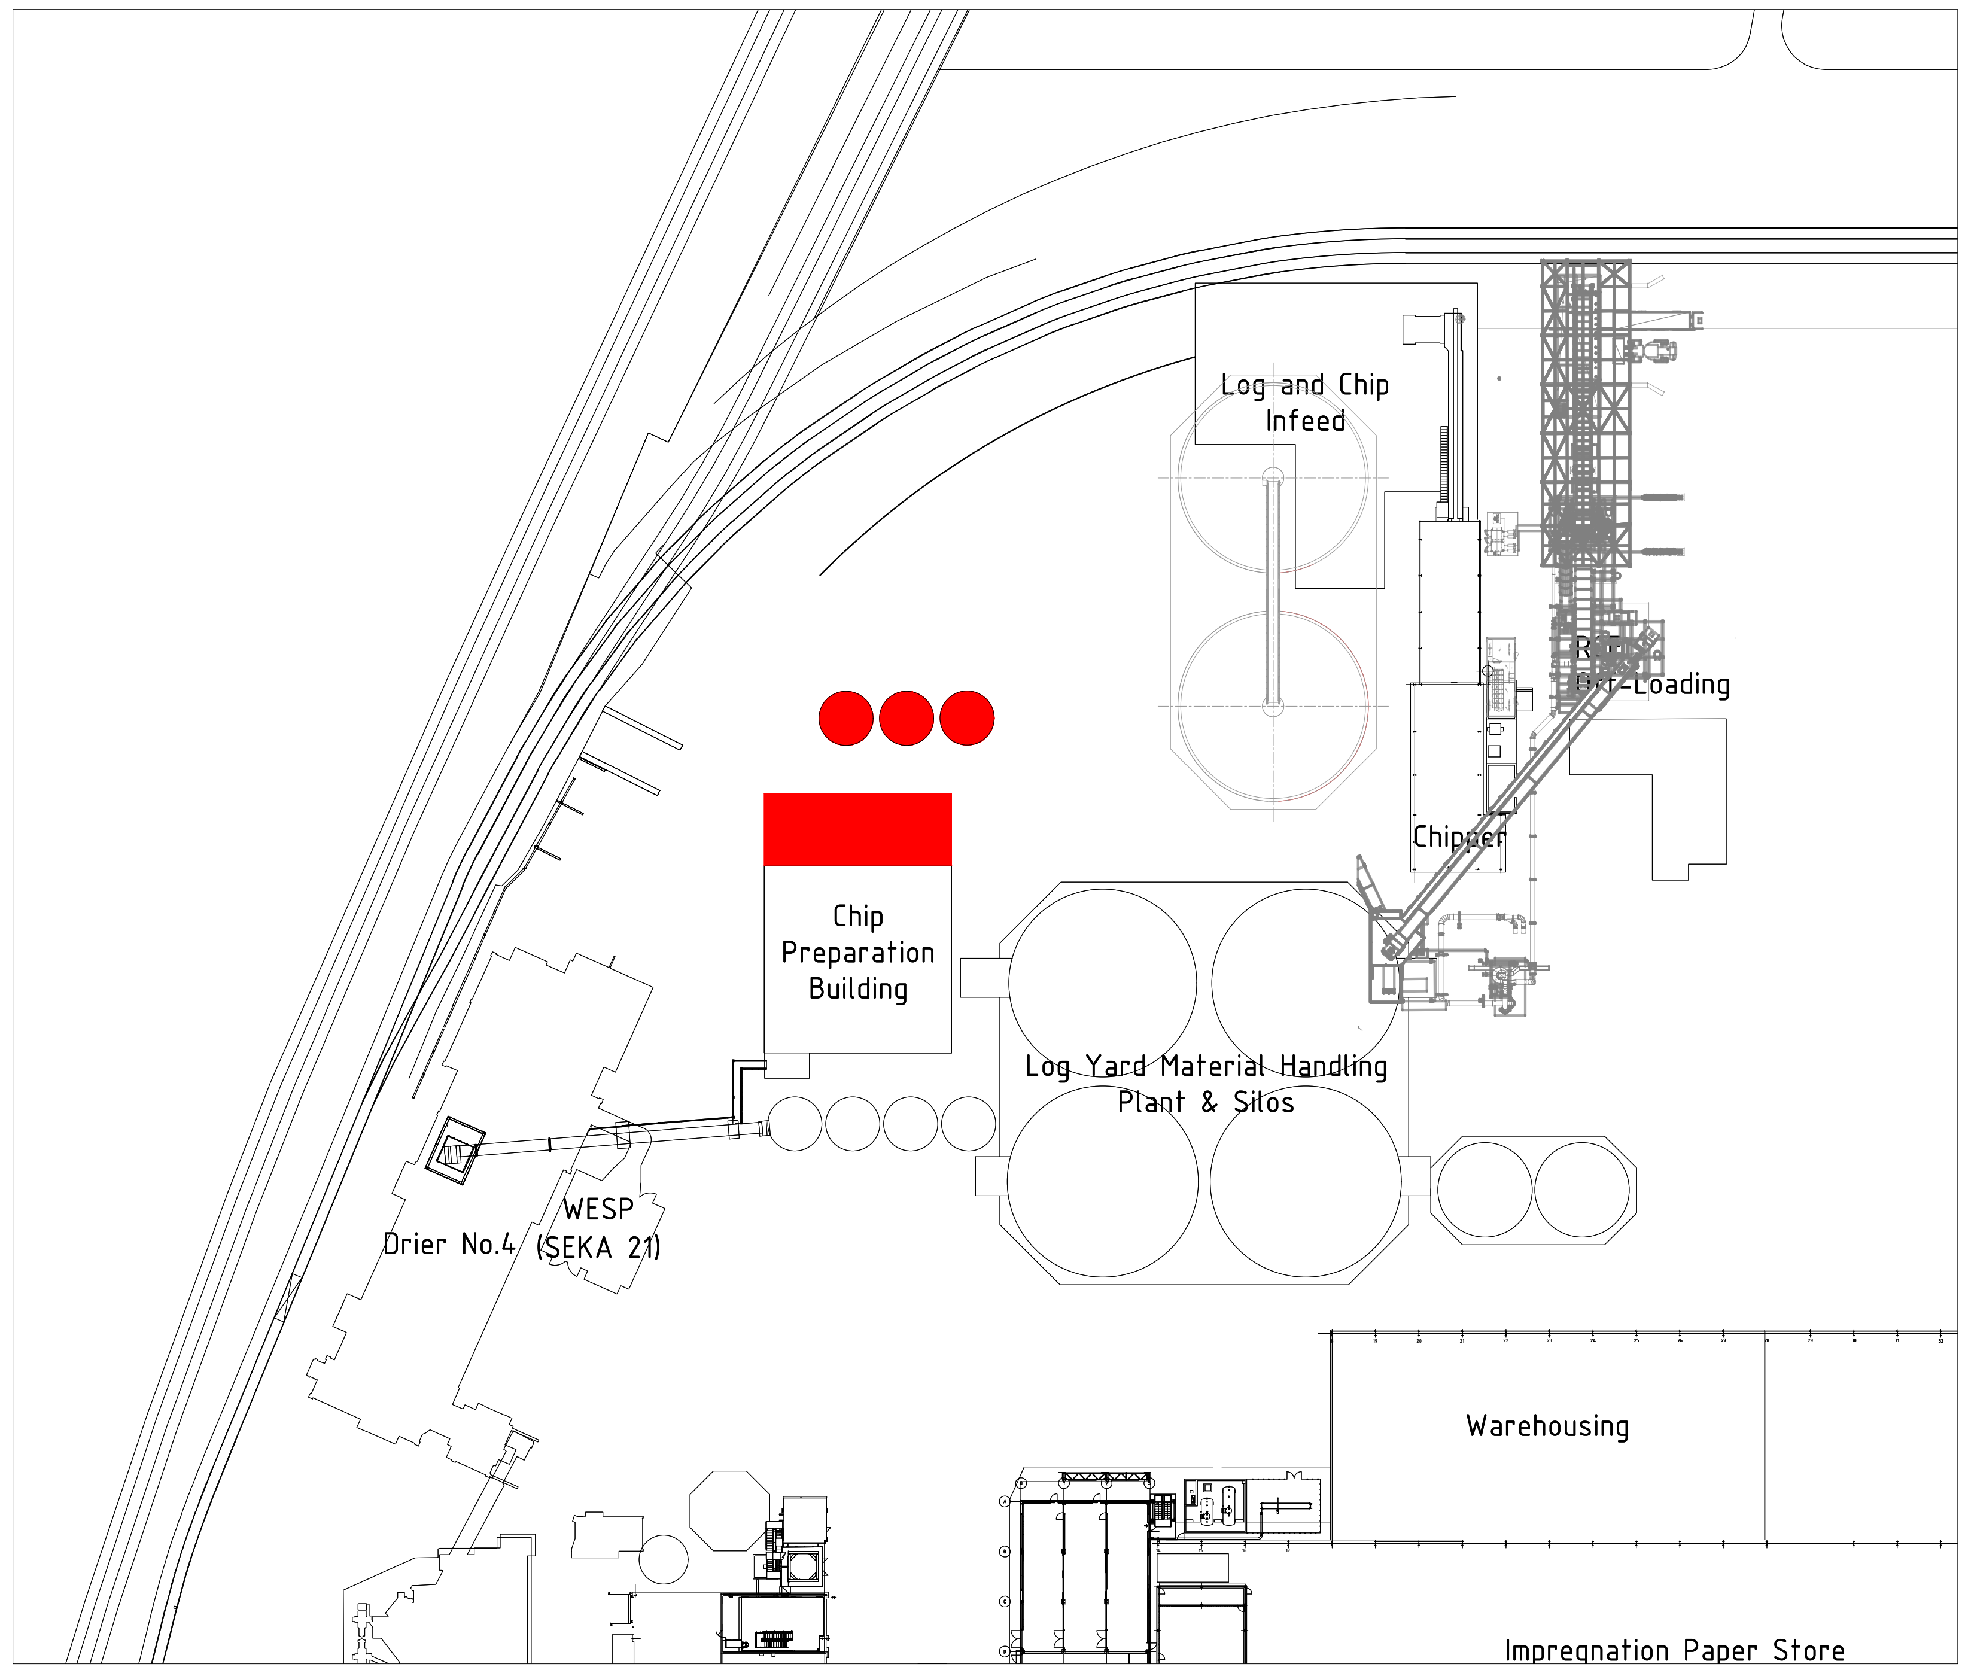

Location Plan
Scale N.T.S.

KRONOSPAN STATUS
Date PRELIMINARY

STATUS		WAITED COMMENTS	
By	KRONOSPAN	Deadline	YYYY-MM-DD
Date	YYYY-MM-DD	By	.....
By		By	.....
		By	.....

DISTRIBUTION		WAITED APPROVAL	
Date	YYYY-MM-DD	Deadline	YYYY-MM-DD
Attn	#####	By	
Cc1		By	
Cc2		By	....
Cc3		WARNING	
Cc4		Not receving comments and / or approval within above deadlines, the drawing is intended as "APPROVED" under full resposibility of the listed commenters and / or approvers.	
Cc5			
Cc6	....		

CERTIFIED Date YYYY-MM-DD

Index	Modification	Date	Name
B	Stair tower & door	09.03.2022	A.Hilditch
A	Conveyors, silo positons and stair tower	22.02.2022	A.Hilditch

Confidentiality
This drawing is the property of Kronoplus Technical AG.
Unauthorised distribution or utilisation without prior written authorisation is forbidden and may be unlawful.

Status

Xylo Technologies AG
Rütihofstrasse 1
CH-9052 Niederteufen
Schweiz

Technology
Kronospan Ltd
Maesgwyn Farm
LL14 5NT Chirk, Wrexham
United Kingdom

	Date	Name
Project leader		
Drawn	18.02.2022	M.welch
Checked		

Size: A1
origin
Scale: 1:250
Norm: ISO

Project number
Project name

Description
Chip Prep Building Extension and Silos
General Arrangement

Drawing number: 7000_706
Index: B
Sheet/Number: 1/1

Sub Category .
Division .
Process .
Subprocess .