NOTES

Copyright: All rights reserved.
This drawing must not be reproduced without permission.
This drawing must not be scaled. Dimensions are in millimetres unless specified.


KEY

HARDWORKS

- MACADAM - Vehicle Access
 Dark Grey
- MACADAM - Pedestrian Access
 Light Grey
- PAVING FLAGS - 402mm sq
 Tobermore Hyrqpave textured colour TBC
- PERMABLE RESIN BONDED GRAVEL
 Sureset permeable resin natural aggregate
- Tactile paving to top and base of ramps & steps
 Tobermore finish TBC
- Drop kerb locations
- 1.5m high green PVC coated steel V mesh fence with matching 60mm sq posts
 Fencing within soft landscaping to all planting of climbing shrubs either side.
- KNEE FENCE TO PERIMETER
 Metal hoop railing nom., 600mm high
- Bench Seat Bailey Streetscene 1750 L
- Timber clad planter Bailey Streetscene Stoke planter 1200L x 500D x 500H
- Litter bin Bailey Streetscene 50L Urbania Rund
- Drainage channel to thresholds and gate.
 Aco slot drain


SOFTWORKS

- PROPOSED TREE PLANTING
 Semi mature trees - Cherry Blossom
- PROPOSED MULTI-SHRUB PLANTING
- LAWN
 Rolled turf laid onto minimum depth of 200mm topsoil.

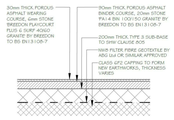


Asphalt Carrageway (parking & crossovers)

Indicative detail
Final construction details to be agreed with Structural Engineer

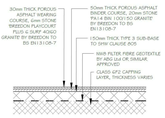


Asphalt Footway

Indicative detail
Final construction details to be agreed with Structural Engineer

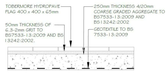


Paved Footway

Indicative detail
Final construction details to be agreed with Structural Engineer

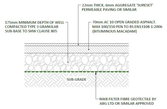


Resin Bounded Gravel Footway

Indicative detail
Final construction details to be agreed with Structural Engineer

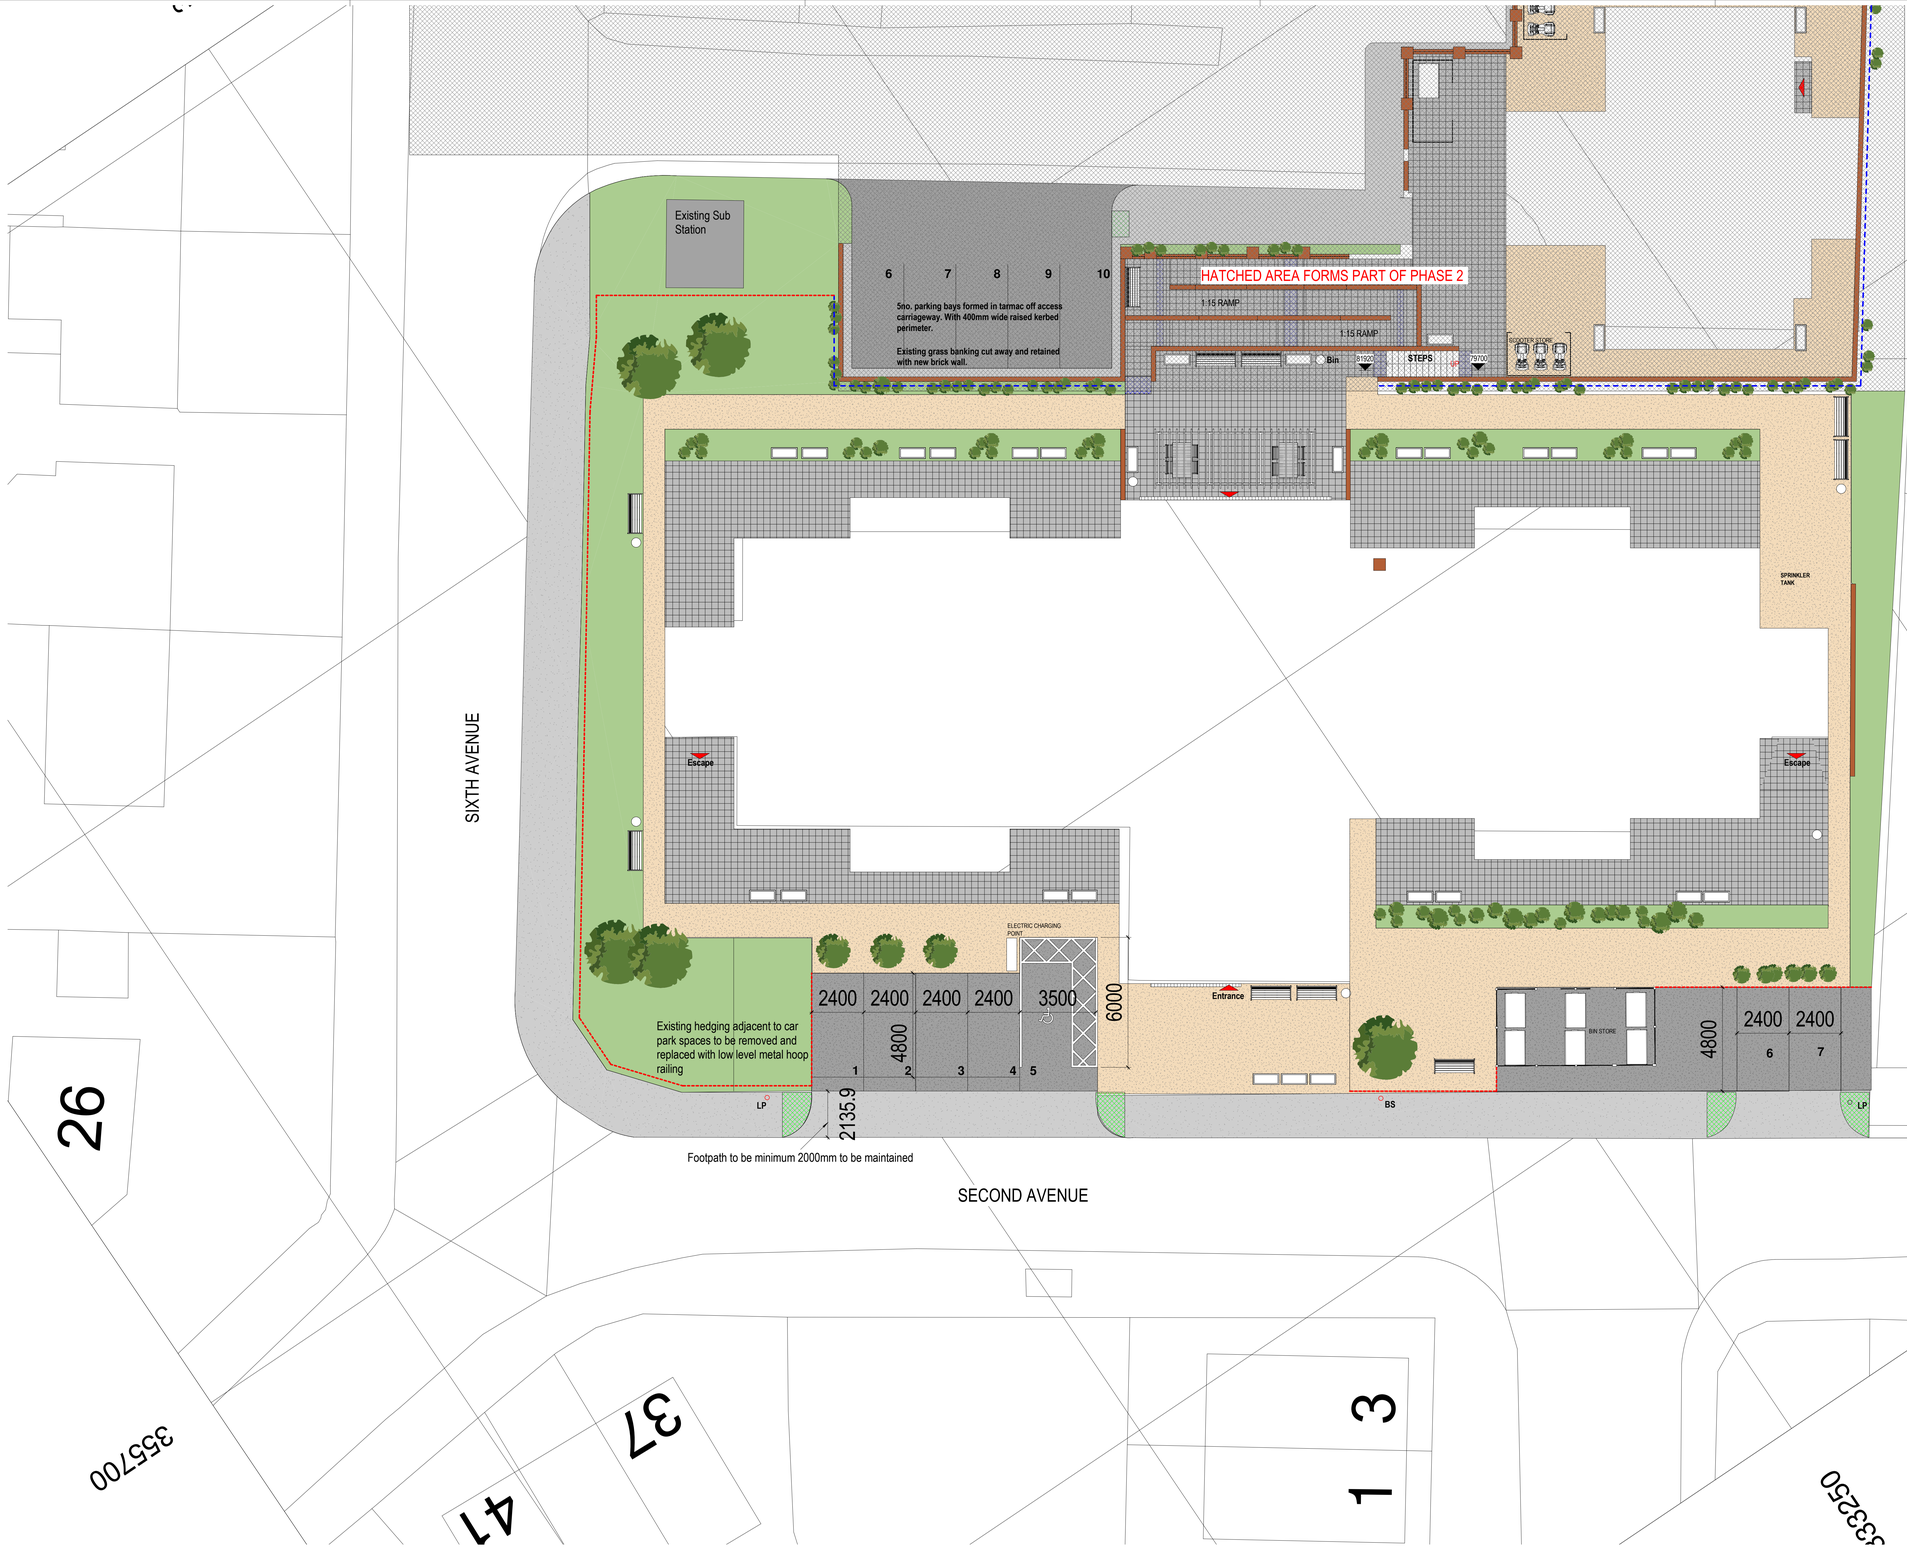

1 Site Plan Phase I with OS

REV	DATE	REVISION NOTE	BY	CHECK
P2	15.02.21	Car Park Layout Revised	DO	AY
P1	04.12.20	Planning Issue	JH	DO

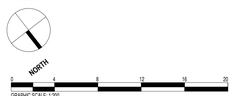

ellis williams ARCHITECTS

Wrexham_Tir y Capel
Proposed Site Plan Phase I
2594_ 19003 REV P2
STATUS | SCALE | As indicated @
DRAWN BY | JH DATE | 2020-01

Wrellfield Chester Road Preston Brook WA7 3BA
T: +44 1928 752 200 E:info@ewa.co.uk

TYC- EWA- ZZ- 00- DR- A- 04- 19003