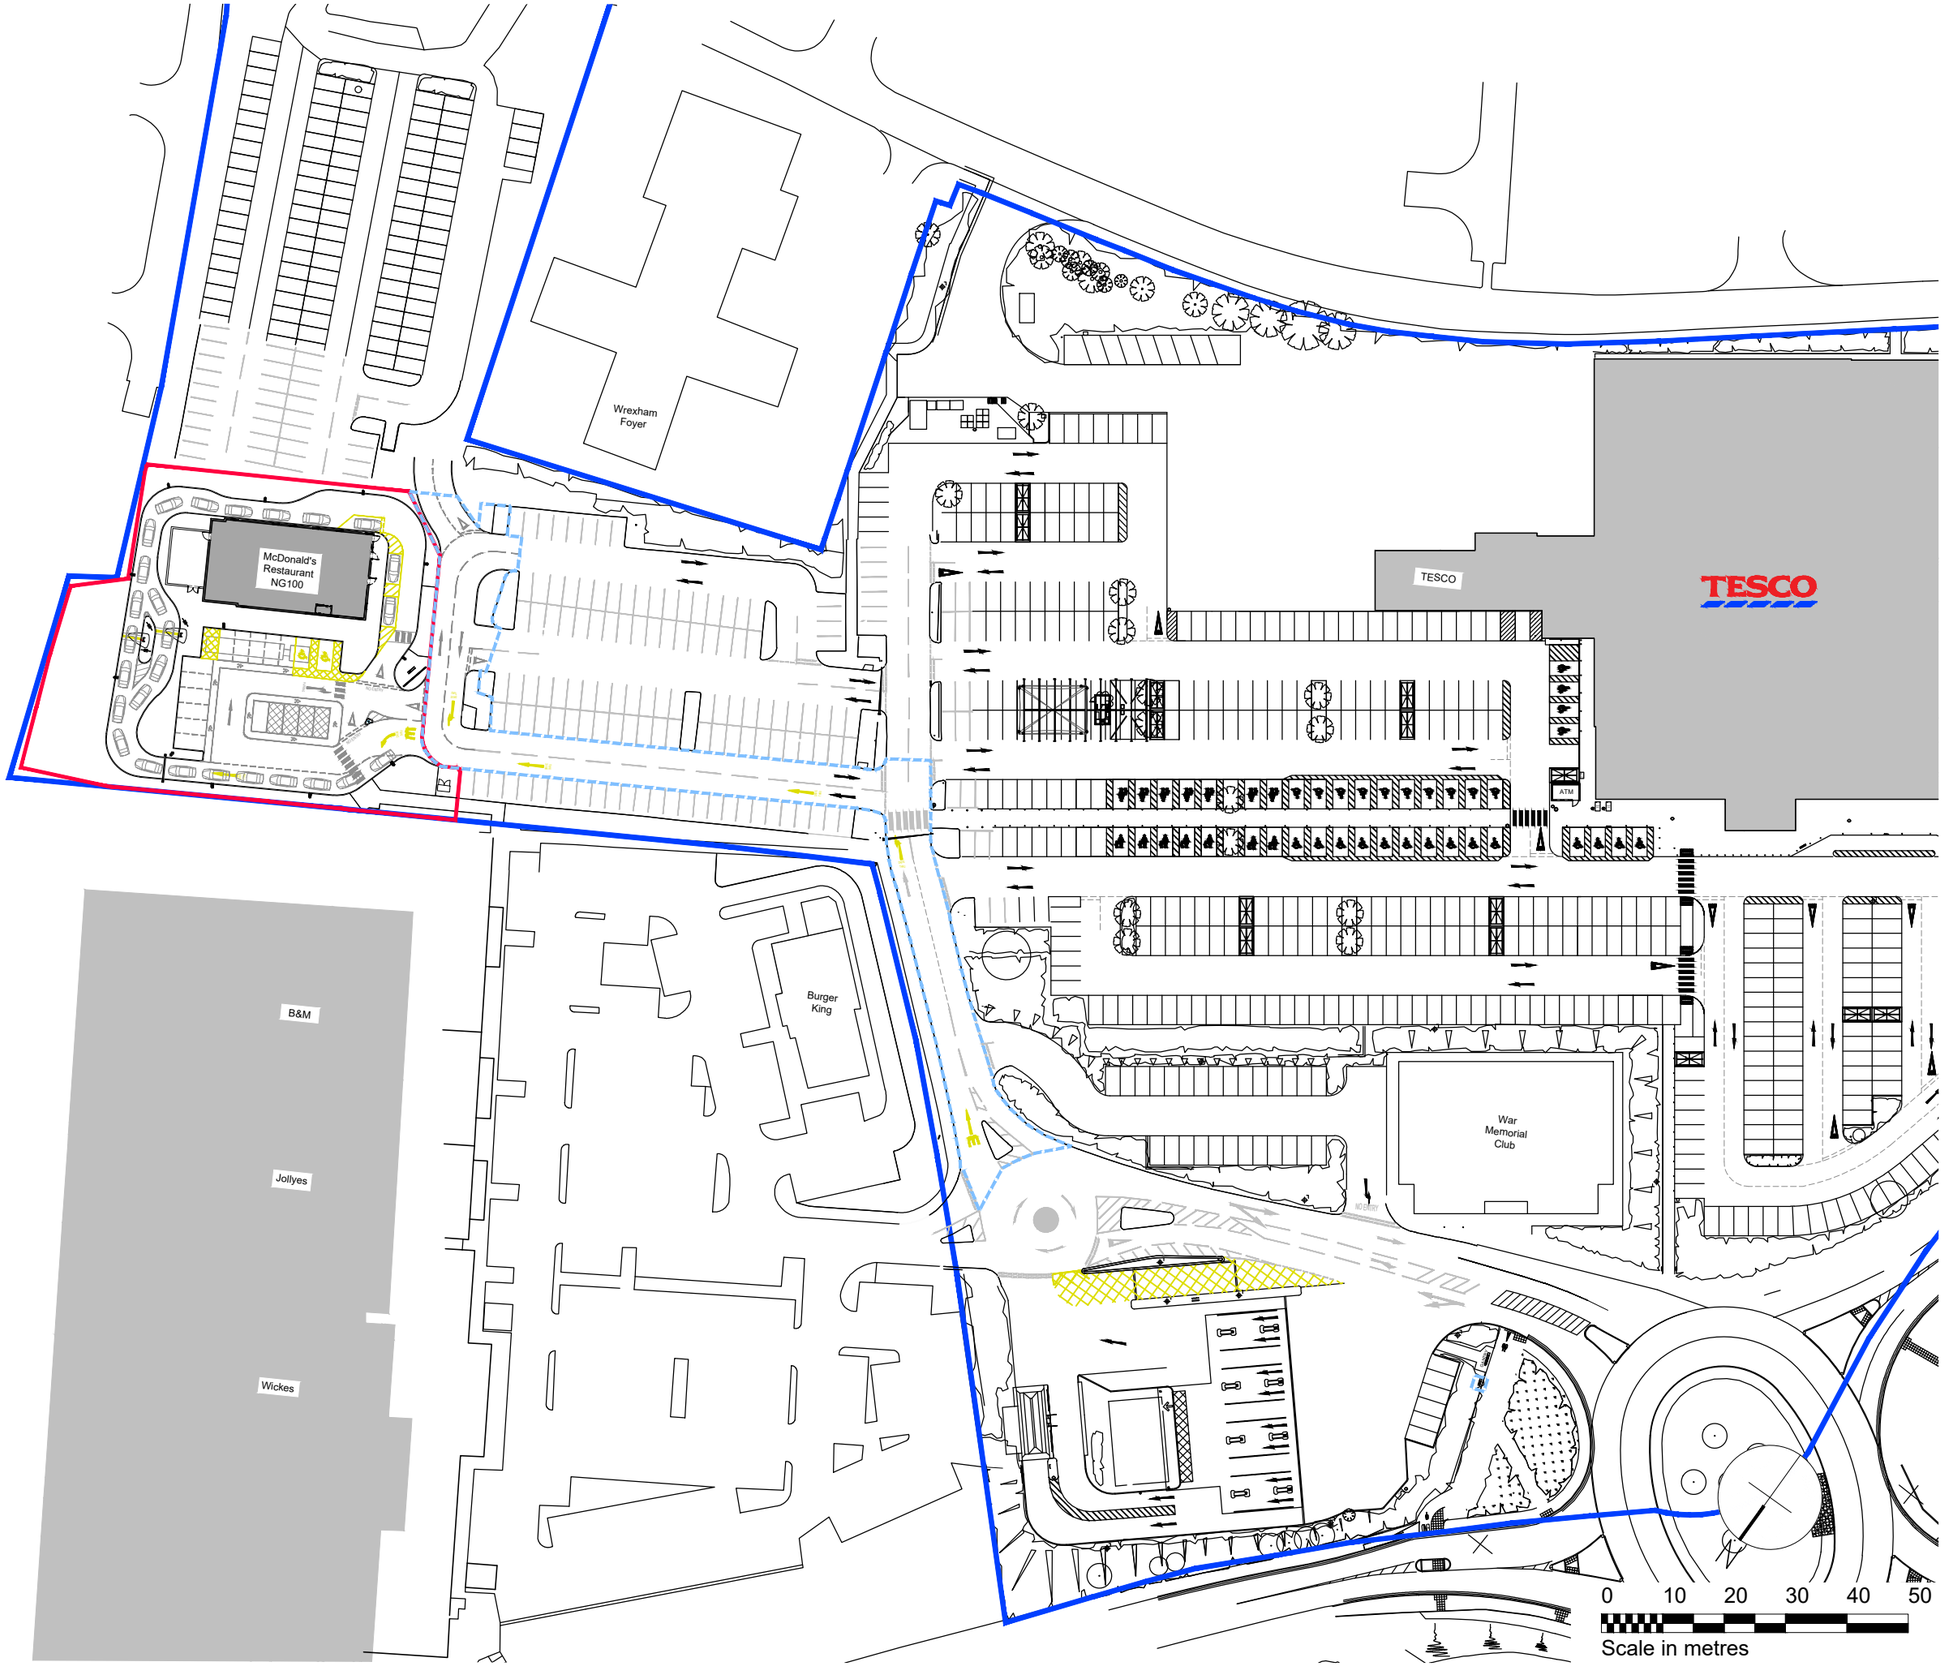


Scurr Architects
85 Southdown Road
Harpenden
Hertfordshire
AL5 1PR
T: 01582 793999
email: scurrs@scurr.co.uk
www.scurr.co.uk
architects ⊠ designers ⊠ project managers

Notes:
All drawings to be read in conjunction with all other drawings as noted on issue sheet.

Tesco Boundary

Proposed McDonald's Demise

Additional works to Tesco Car Park (outside proposed McDonald's Demise)

REV.	DATE.	DRAWING REVISIONS.	BY.	CHECKED
D	03.06.25	External lighting updated.	DM	-
C	17.01.25	Substation & kiosk removed.	DM	-
B	20.11.24	Works outside McD demise updated.	DM	-
A	18.10.24	New Substation; additional Electrical Kiosk & ANPR camera post added. Hardstanding & kerbline updated. Banner relocated & Totem position adjusted to suit.	DM	-

GENERAL NOTES:
All works are to be undertaken in accordance with the Building Regulations and the latest British Standards.
All proprietary materials and products are to be used strictly in accordance with the manufacturer's recommendations.
All dimensions to be checked on site prior to construction.
All risks assessed to comply with the designer's responsibility under the Construction (Design Management) Regulations 2015.

PROPOSED DEVELOPMENT AT
TESCO, Crescent Road
WREXHAM LL13 8HF

STORE No :-
ST 2543

ON BEHALF OF :-
McDonald's Restaurants Ltd

DRAWING TITLE :-
Tesco Site Plan

NG100

DRAWN BY	CHECKED BY	DRAWING No.
DM	-	7611-SA-2543-P1104 D
SCALE & SIZE	DATE	
1:1000@A3	SEP 2024	

Scurr Architects
85 Southdown Road
Harpenden
Hertfordshire
AL5 1PR
T: 01582 793999
email: scurrs@scurr.co.uk
www.scurr.co.uk
architects ⊠ designers ⊠ project managers

© Copyright McDonald's Restaurants & Scurr Architects