

NO 1




EXISTING FRONT ELEVATION

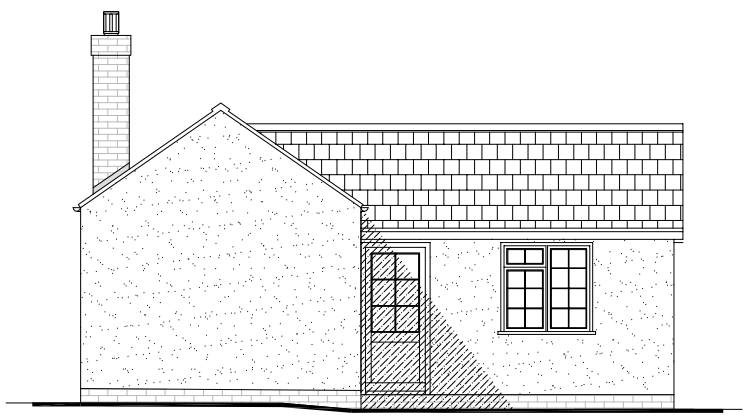


EXISTING SIDE ELEVATION

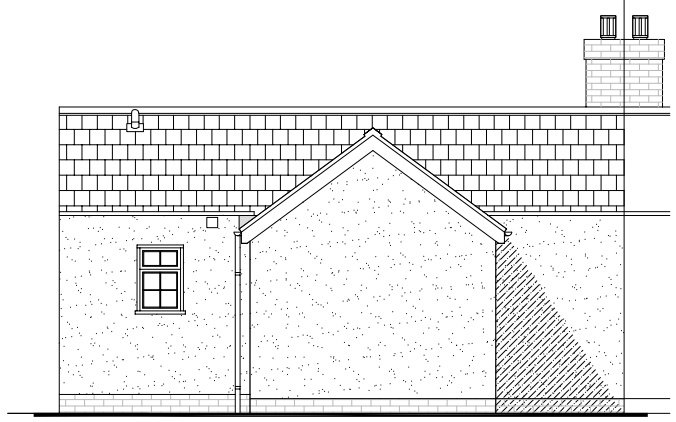


EXISTING REAR ELEVATION

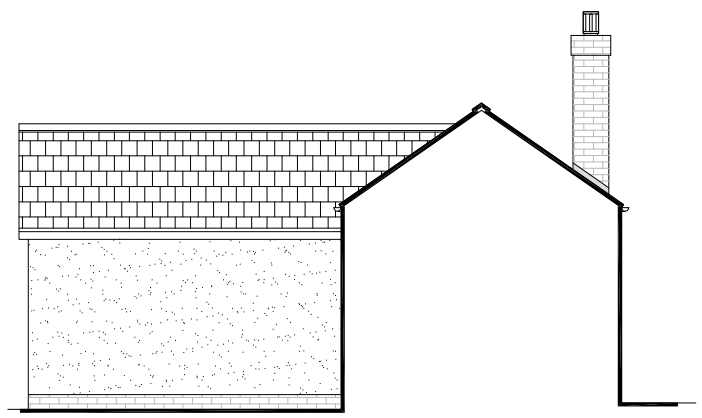


EXISTING SIDE ELEVATION

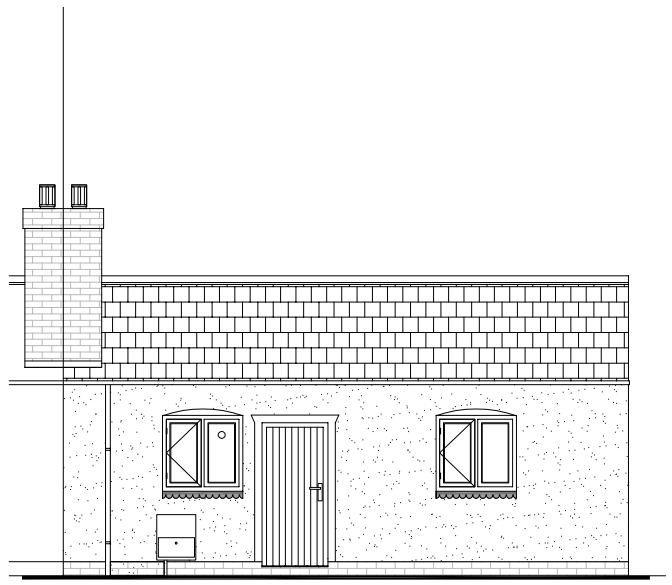

INTERIM FRONT ELEVATION
DURING WINDOW RESTORATION

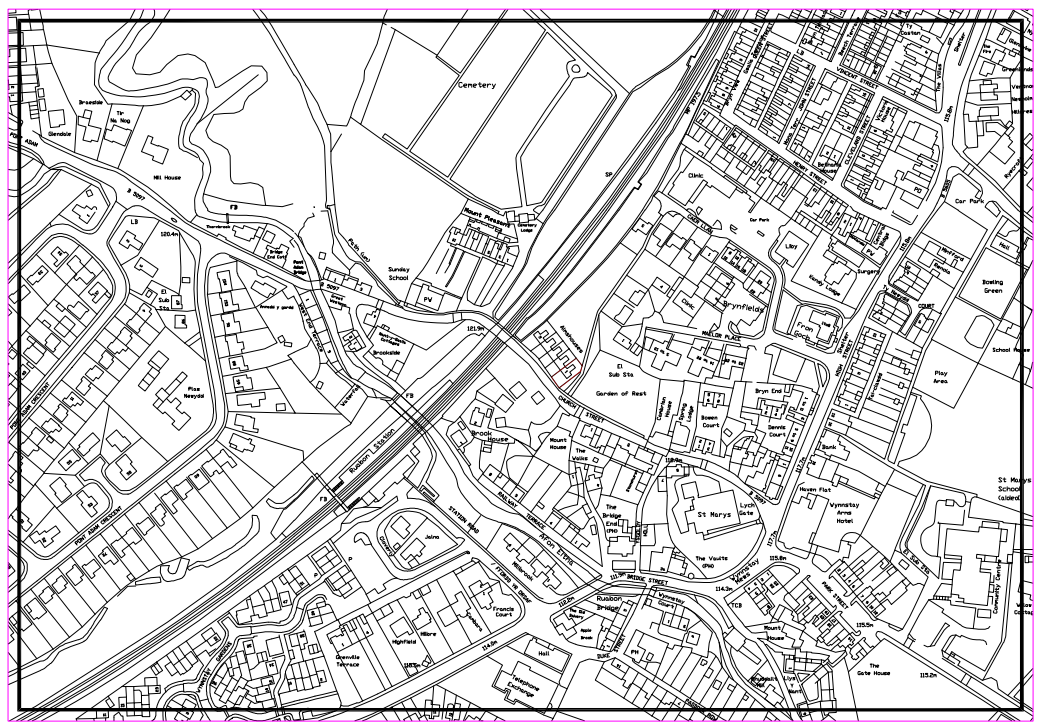

LOCATION PLAN 1:2500 AT A1

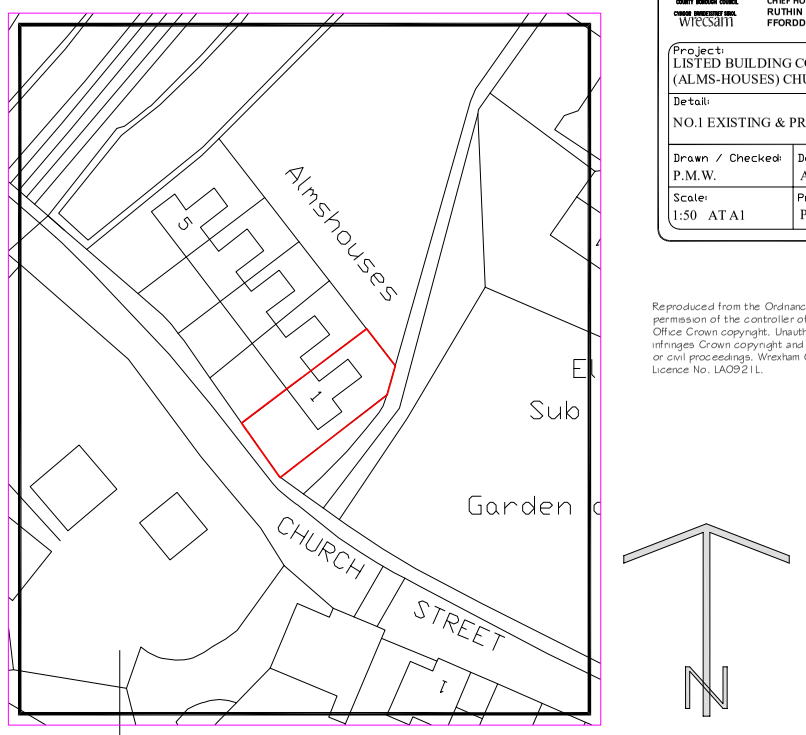


BLOCK PLAN 1:500 AT A1




PROPOSED FRONT ELEVATION



PROPOSED SIDE ELEVATION

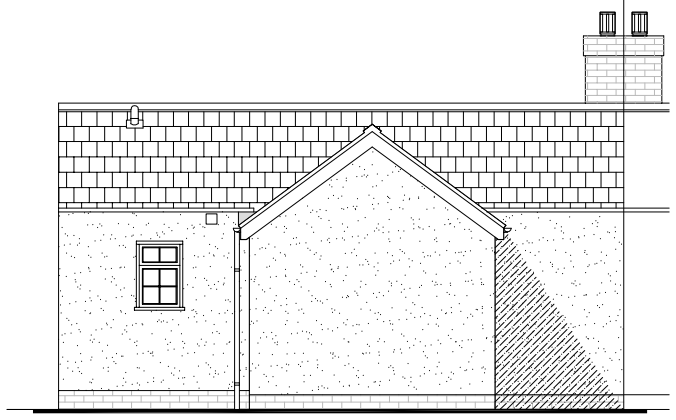

PROPOSED REAR ELEVATION

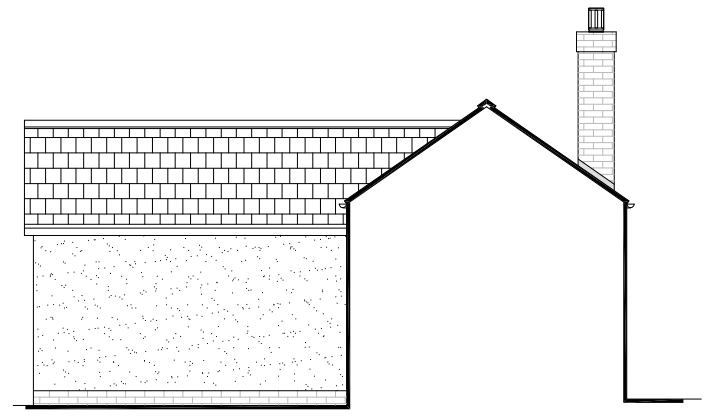

PROPOSED SIDE ELEVATION

WREXHAM COUNTY BOROUGH COUNCIL.

JULIE M FRANCIS
PRIF SWYDDOG TAI
CHIEF HOUSING OFFICER
RUTHIN ROAD Wrexham, LL13 7TU
FFORDD RHUTHUN, WRECSAM LL13 7TU

Project:
LISTED BUILDING CONSENT TO 1-5 CHURCH HOUSES (ALMS-HOUSES) CHURCH STREET, RUABON

Detail:
NO.1 EXISTING & PROPOSED ELEVATIONS

Drawn / Checked:	Date:	AutoCad File Ref:	
P.M.W.	APRIL 2022		
Scale: 1:50 AT A1	Project No: PD 2022/02/1	Dwg No:	Rev:

Reproduced from the Ordnance Survey Mapping with the permission of the controller of Her Majesty's Stationery Office Crown copyright. Unauthorised reproduction infringes Crown copyright and may lead to prosecution or civil proceedings. Wrexham County Borough Council Licence No. LA09021L.