


NO 5

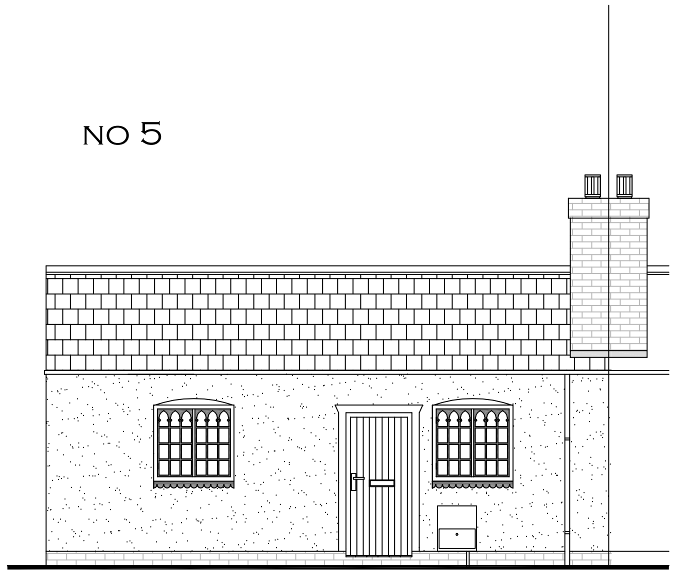


EXISTING FRONT ELEVATION

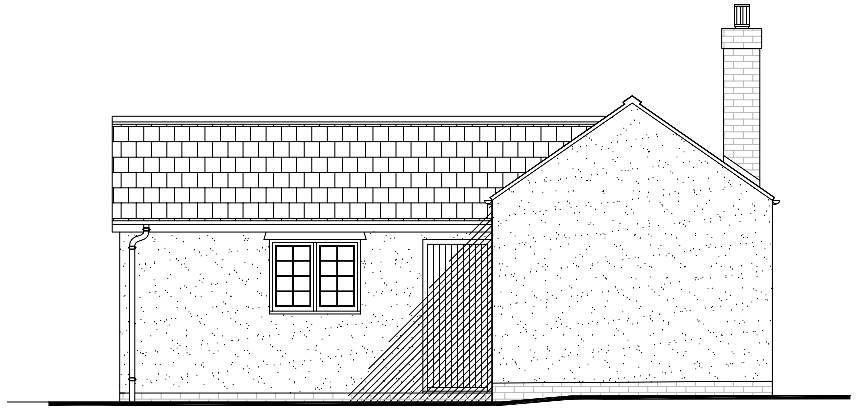


EXISTING SIDE ELEVATION

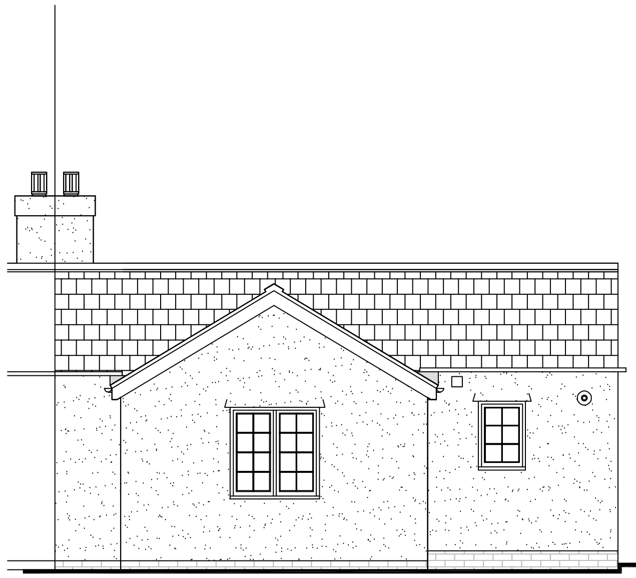


EXISTING REAR ELEVATION

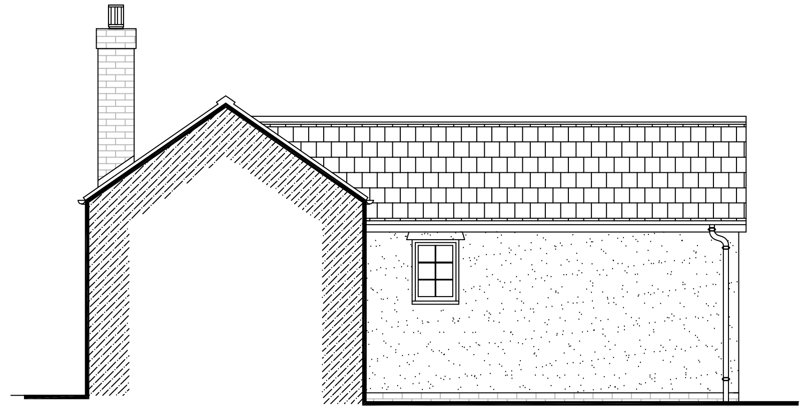


EXISTING SIDE ELEVATION

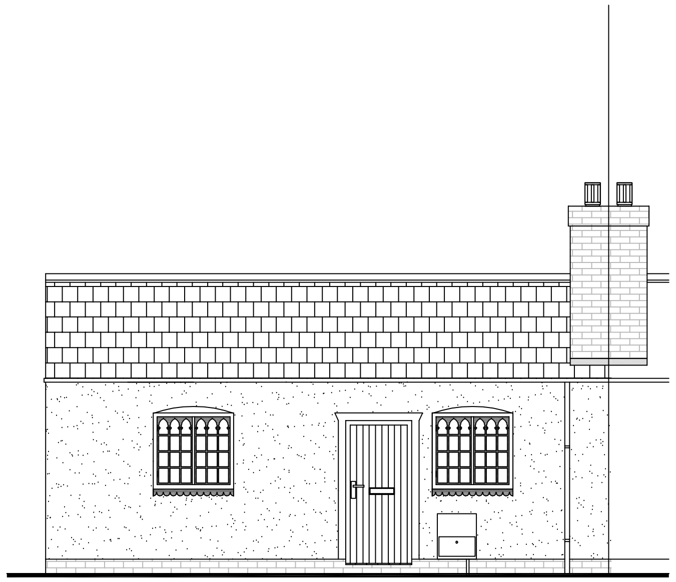


INTERIM FRONT ELEVATION
DURING WINDOW RENOVATION

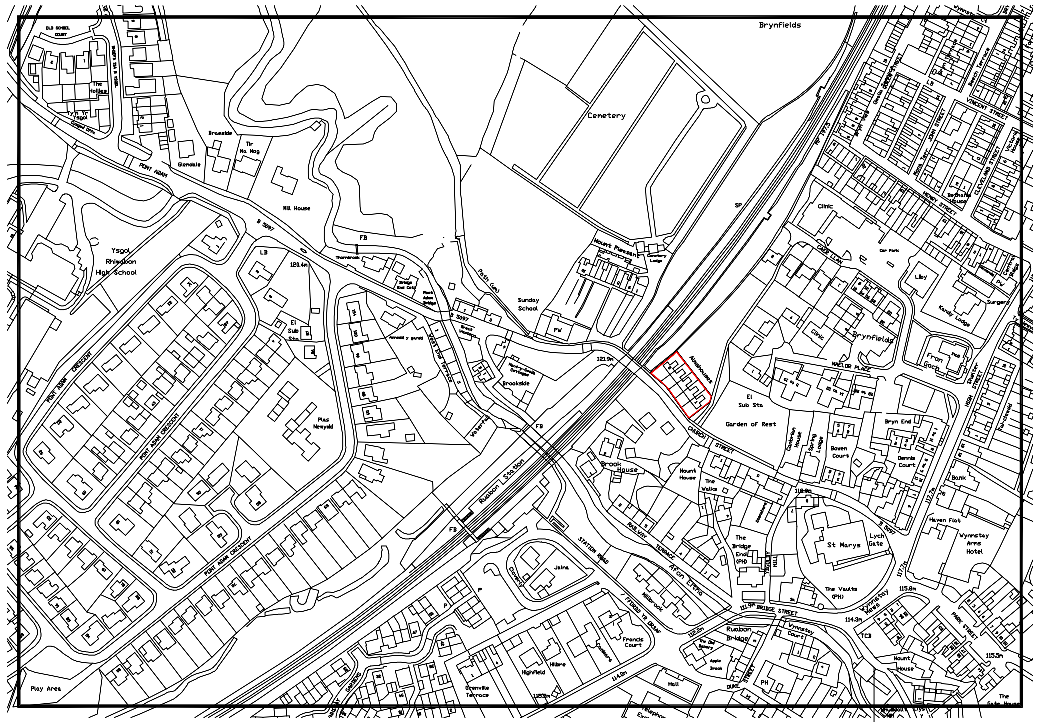

LOCATION PLAN 1:2500 AT A1

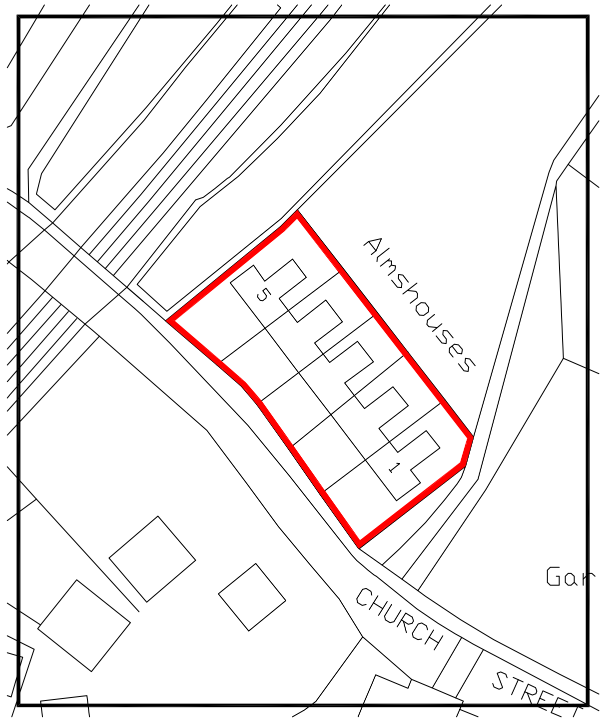


BLOCK PLAN 1:500 AT A1

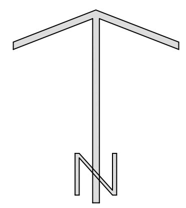


WREXHAM COUNTY BOROUGH COUNCIL.	
JULIE M FRANCIS PRIF SWYDDOG TAI CHIEF HOUSING OFFICER RUTHIN ROAD Wrexham, LL13 7TU FFORDD RHUTHUN, WRECSAM LL13 7TU	
Project: LISTED BUILDING CONSENT TO 1-5 CHURCH HOUSES (ALMS-HOUSES) CHURCH STREET, RUABON	
Detail: NO.5 EXISTING & PROPOSED ELEVATIONS	
Drawn / Checked: P.M.W.	Date: APRIL 2022
AutoCad File Ref:	
Scale: 1:50 AT A1	Project No: PD 2022/02/5
Dwg No:	Rev:


Reproduced from the Ordnance Survey Mapping with the permission of the controller of Her Majesty's Stationery Office Crown copyright. Unauthorised reproduction infringes Crown copyright and may lead to prosecution or civil proceedings. Wrexham County Borough Council Licence No. LA0921L.

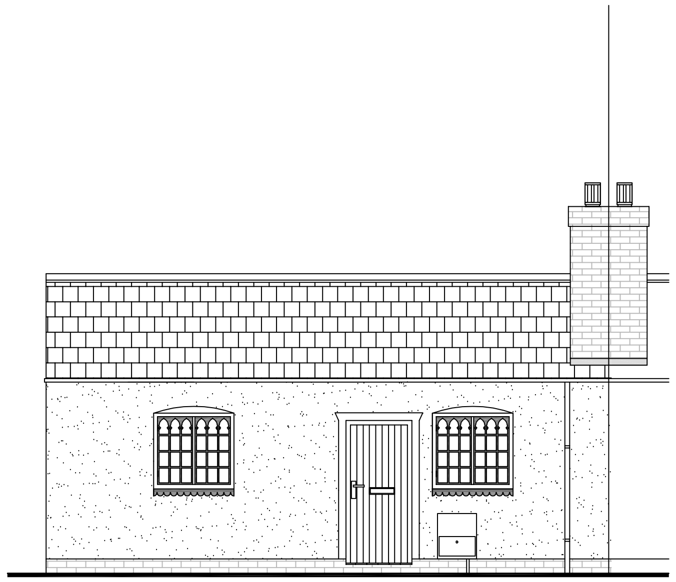


EXISTING FRONT ELEVATION

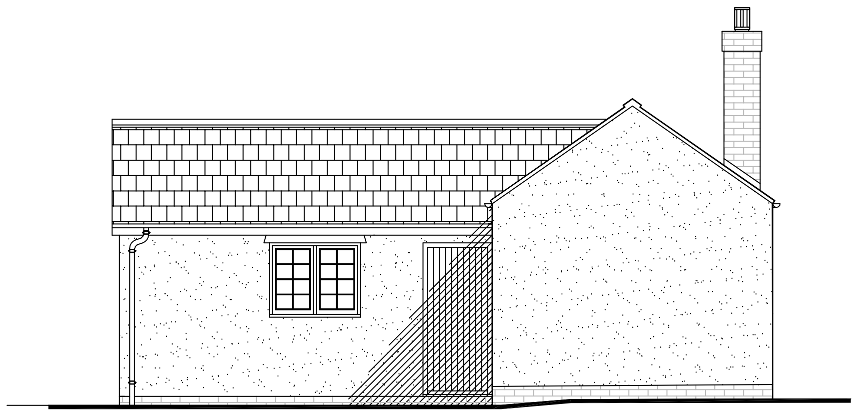

EXISTING SIDE ELEVATION

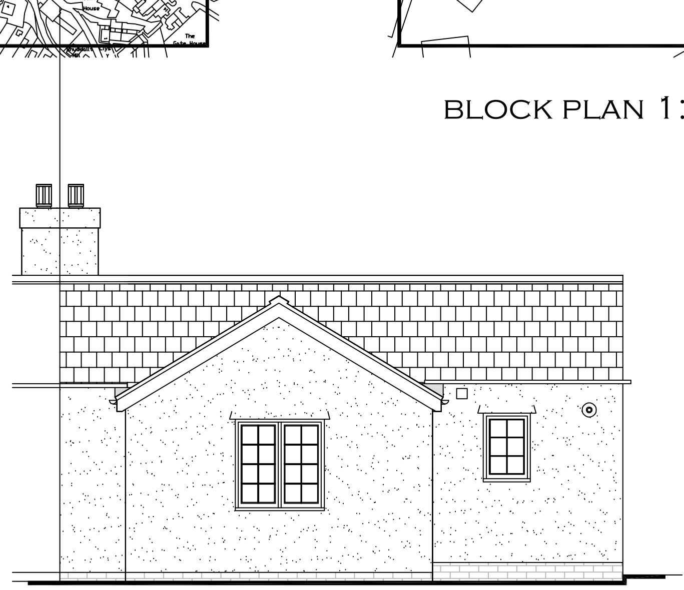

EXISTING REAR ELEVATION

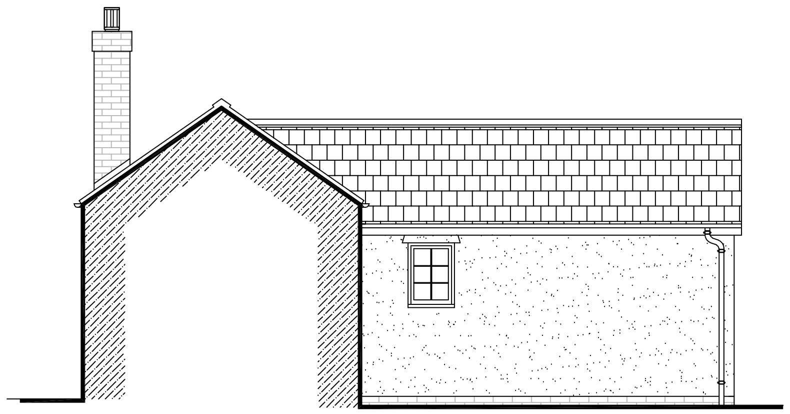

EXISTING SIDE ELEVATION