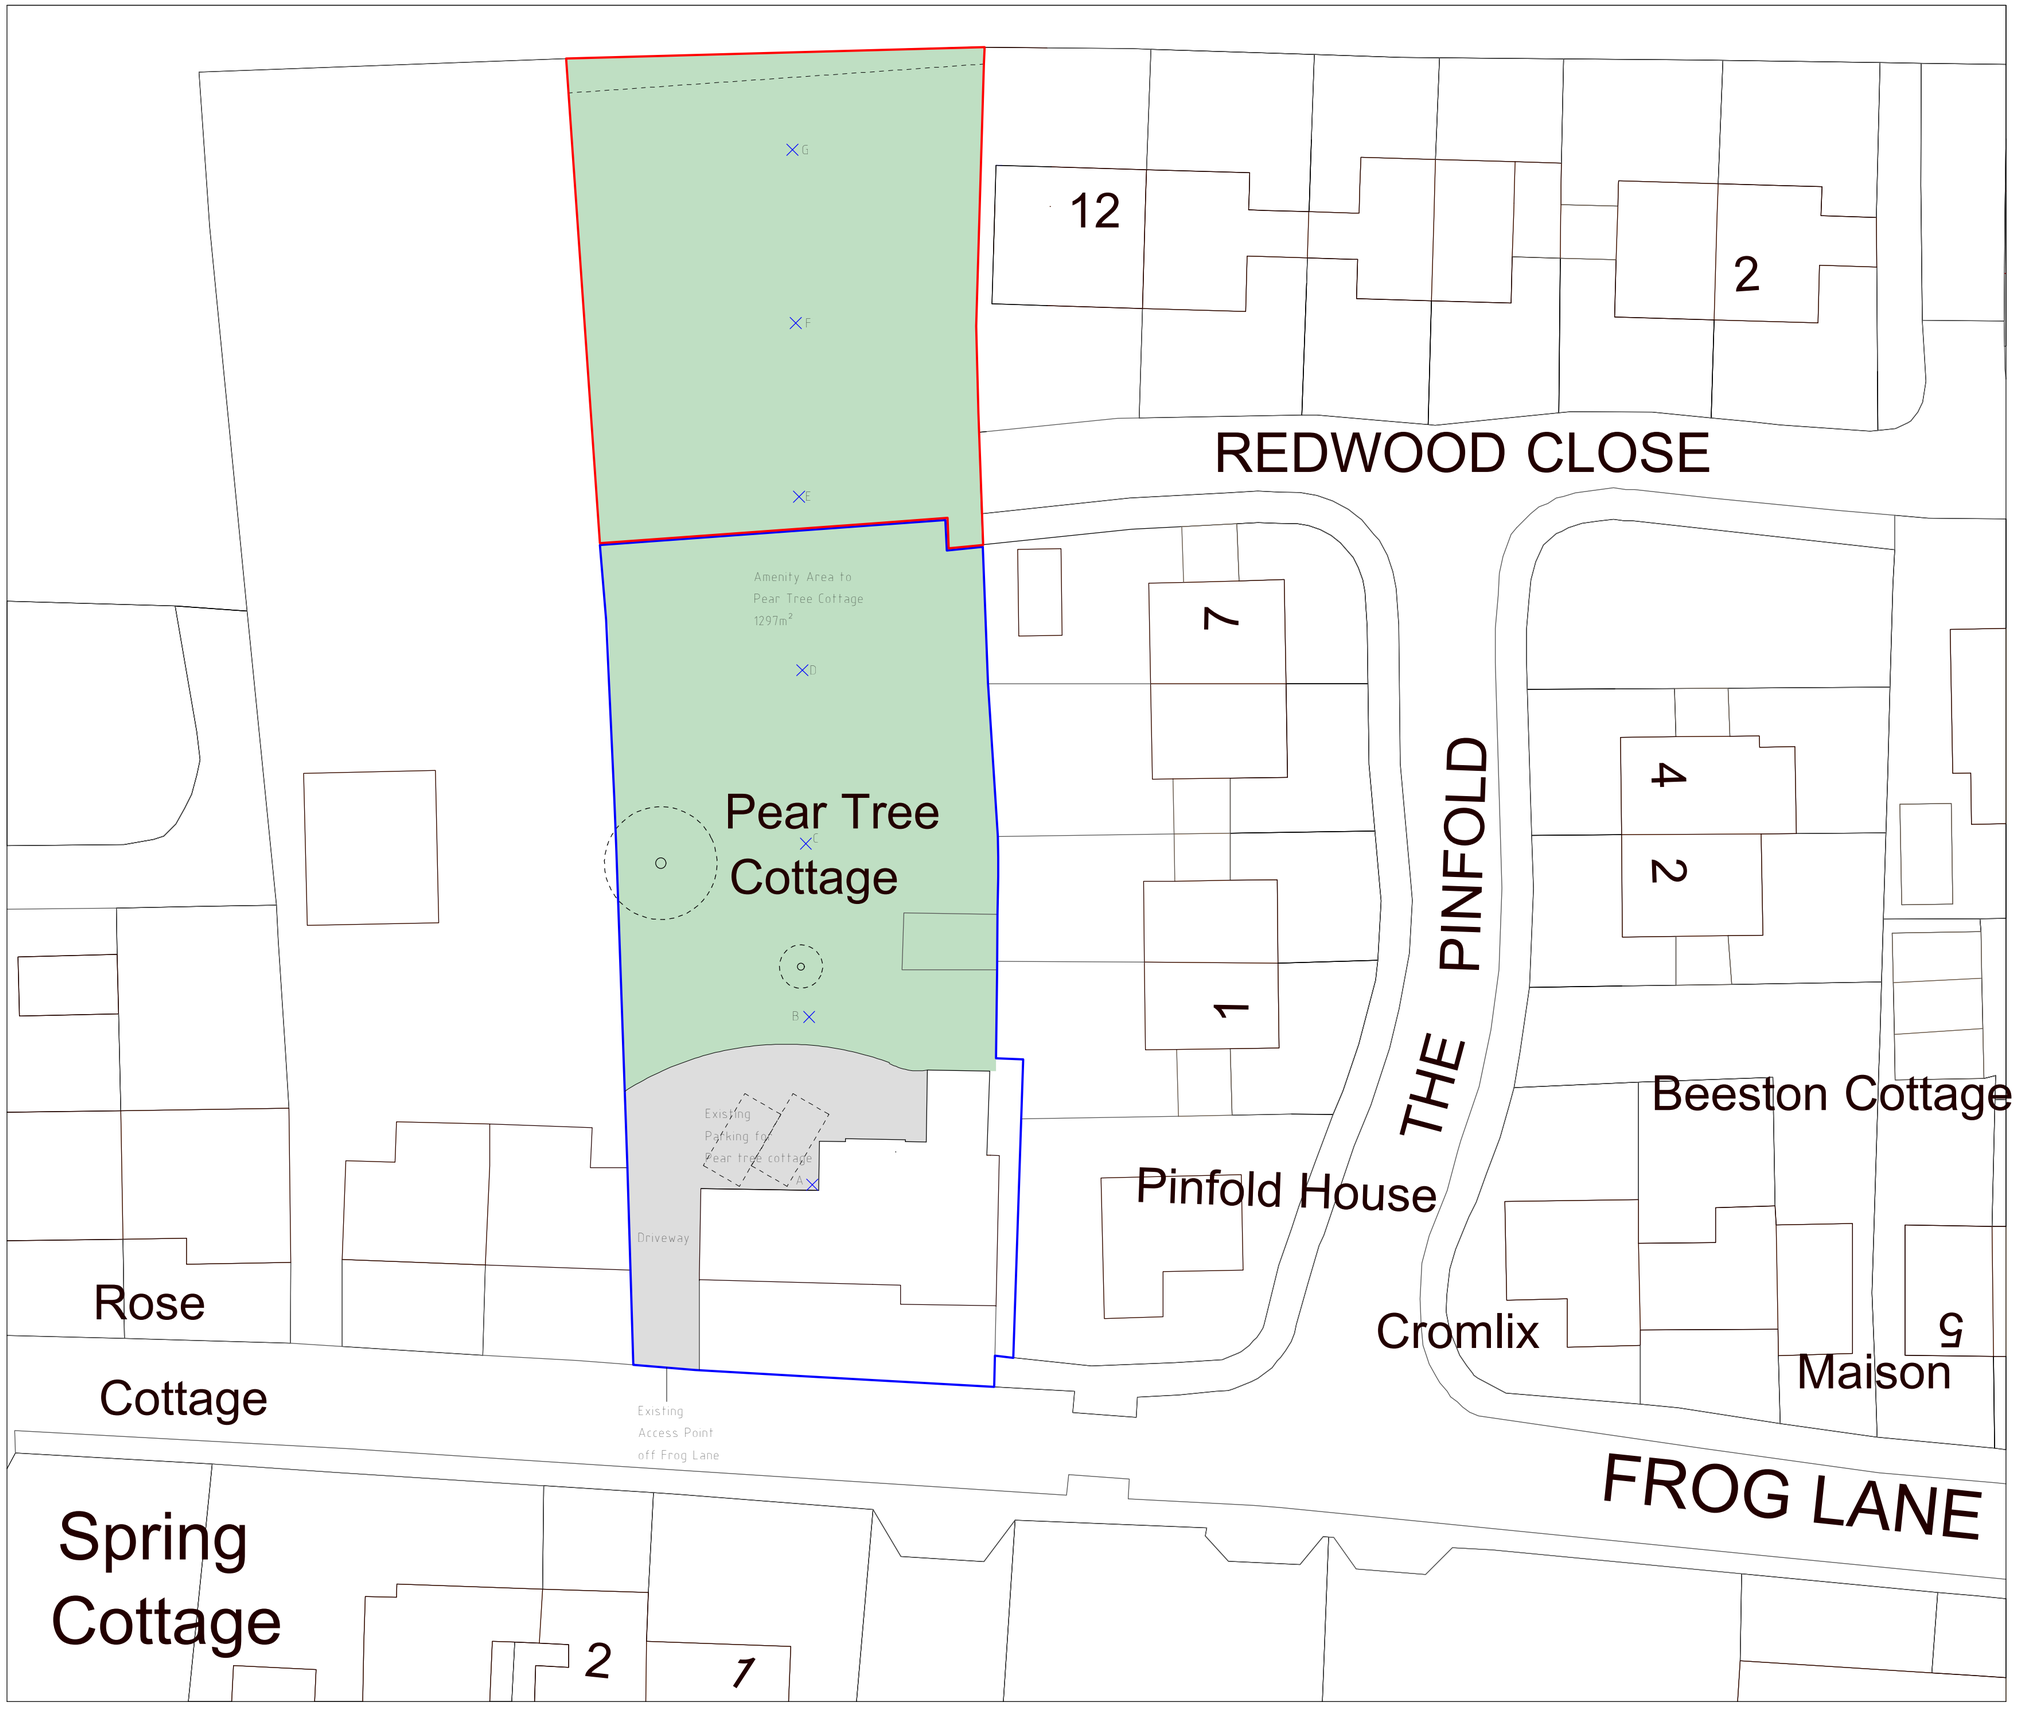

Site Plan 1:250

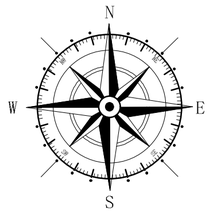

Key

- Surrounding Buildings
- Application Site
- Land owned by applicant

Point	Level
A	10.000
B	10.080
C	10.006
D	9.880
E	9.726
F	9.795
G	9.828

Rev	Date	Detail	Initial
A	07/22	Additional information added	D.J.E.

Project:
Proposed residential development on land to the rear of Pear Tree Cottage, Frog Lane, Holt, Wrexham.

Title:	Scale: (A2)
Existing: Site Plan	1:250

Drawn By:	Date:
D.J.Edwards	Aug 2021
Drawing No:	**Sheet:**
BC152/001	1 of 1

blueprint
architectural services

partner LABC

Office 3K4,
Redwither Business Tower,
Wrexham. LL13 9XT
Tel: 01978 356500
www.blueprintarchitectural.com

© copyright all rights reserved