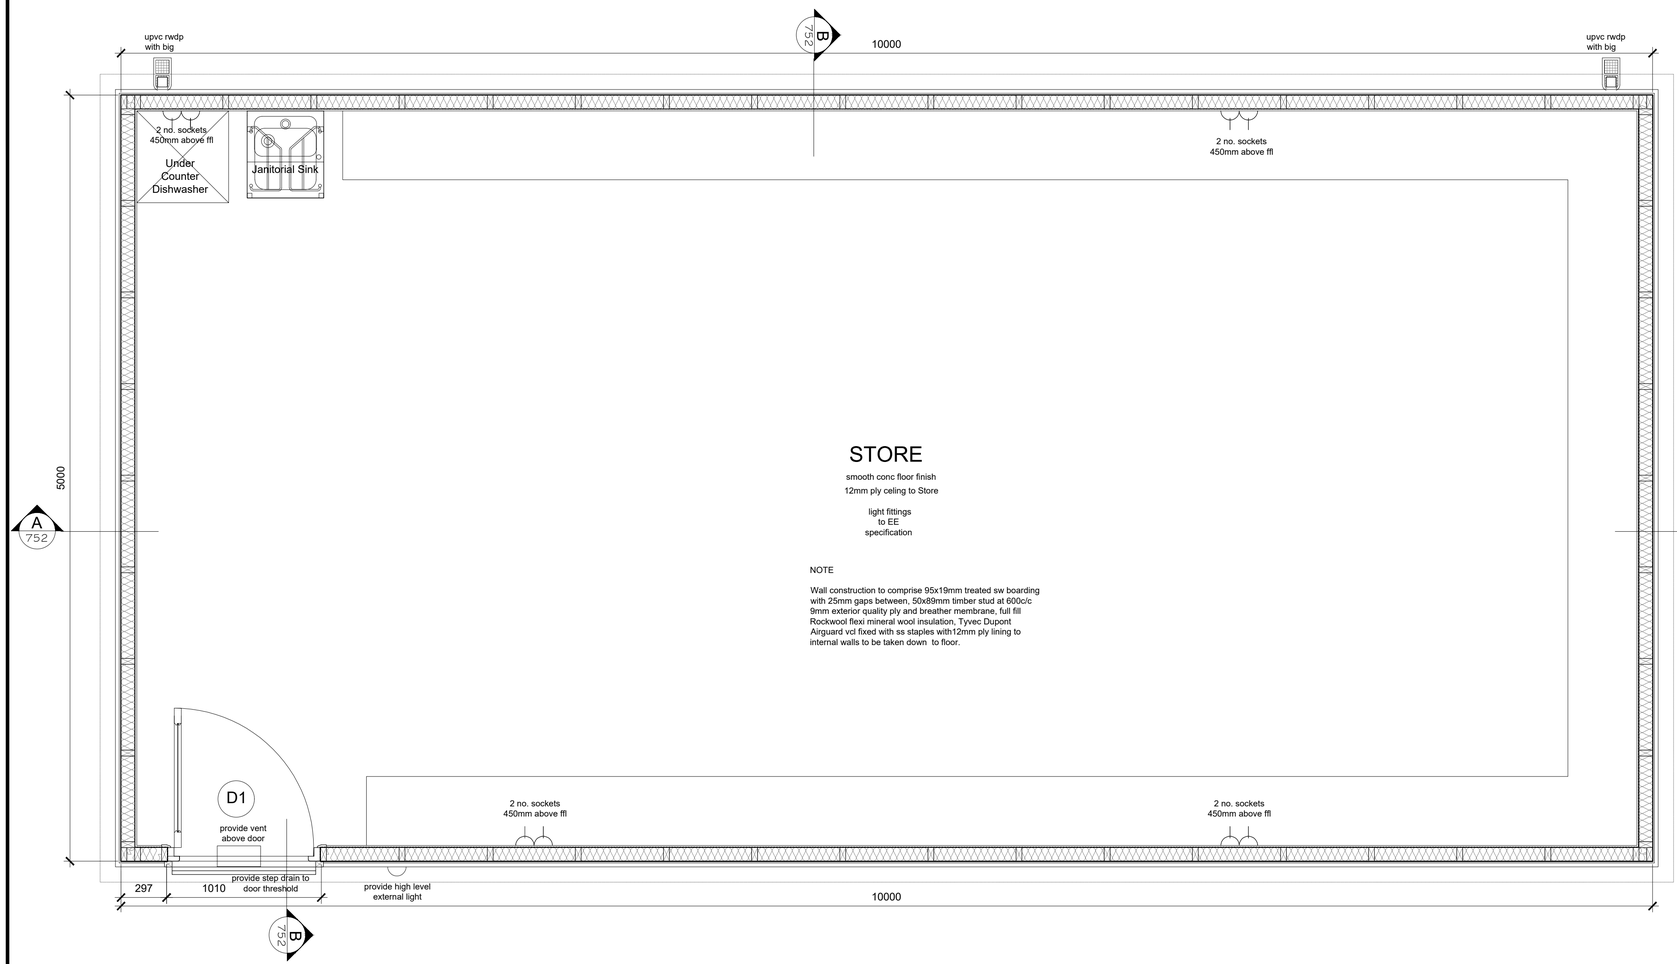

PROPOSED FLOOR PLAN 1:20

0 1m 2m 3m

Scale 1:20

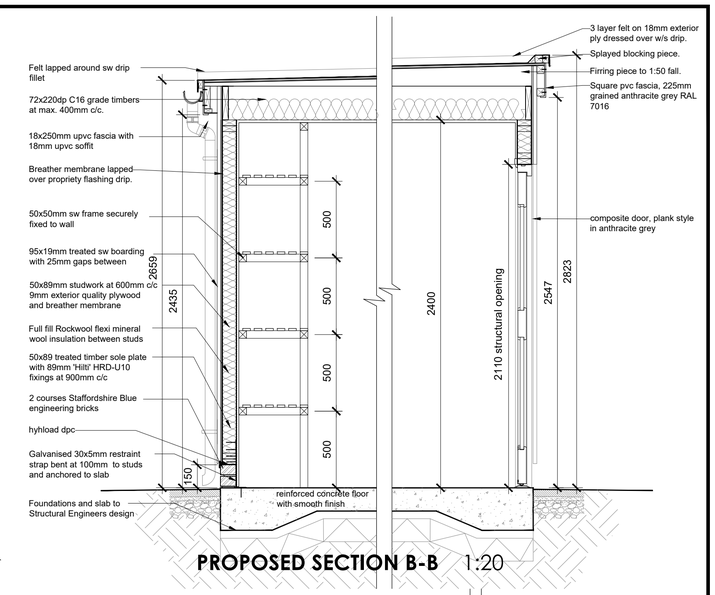

PROPOSED SECTION B-B 1:20

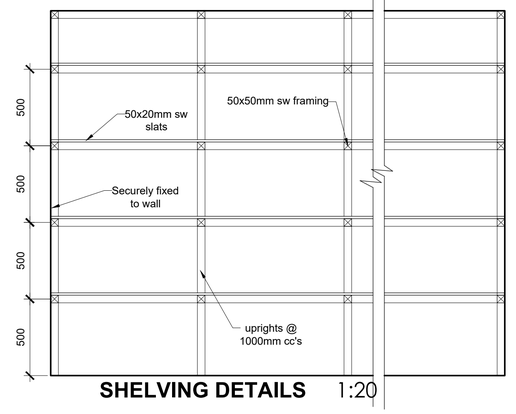

SHELVING DETAILS 1:20

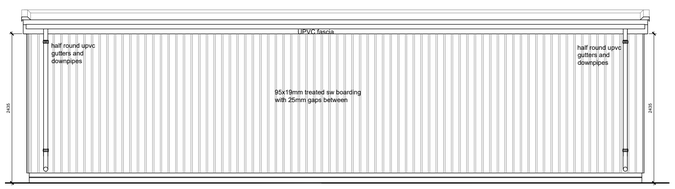

PROPOSED NW ELEVATION 1:50

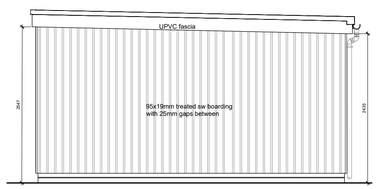

PROPOSED SW ELEVATION 1:50

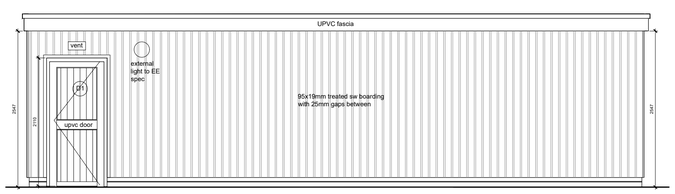

PROPOSED NE ELEVATION 1:50

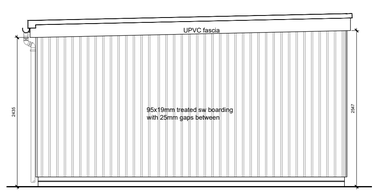

PROPOSED SE ELEVATION 1:50

0 1m 2m 3m 4m 5m

Scale 1:50

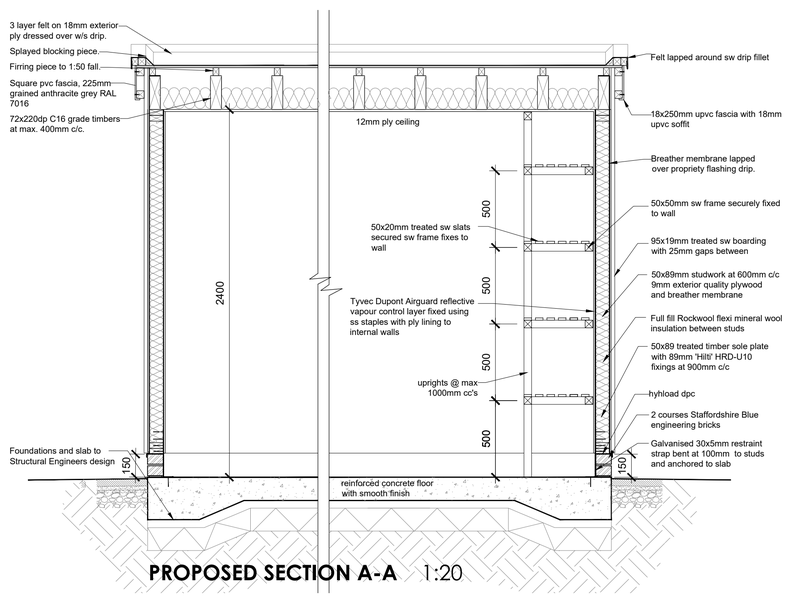

PROPOSED SECTION A-A 1:20

This drawing is the copyright of The Caravan Club Limited and may not be reproduced in whole or in part without its express permission. Whilst information contained in this drawing is provided in good faith, being based on available records and where applicable, electro detection techniques in location of underground electrical & telephonic services, The Caravan Club Limited will not be held responsible for errors in or omissions from the information shown. Contractors and other parties must satisfy themselves as to the accuracy and completeness of the information shown, to determine the existence of services which might cause danger, be damaged or need replacement in connection with their engagement.

Status

CONSTRUCTION

Revisions			
R1	Roof Joist Amendments	03/09/21	PK

Project/Site: LADY MARGARETS PARK CARAVAN AND MOTORHOME CLUB SITE

Title: PROPOSED GLAMPING STORE

Drwg no. LMP-2021-S-752	Date 19-08-21	Drwn. by PK
	Checked by AS	
Scale 1:20; 1:50 @ A1	CAD Ref. LMP-2021-S-752	

SINCE 1907
CARAVAN AND MOTORHOME CLUB
Estates Department, East Grinstead House, East Grinstead. RH19 1UA.
Tel. (01342) 336772