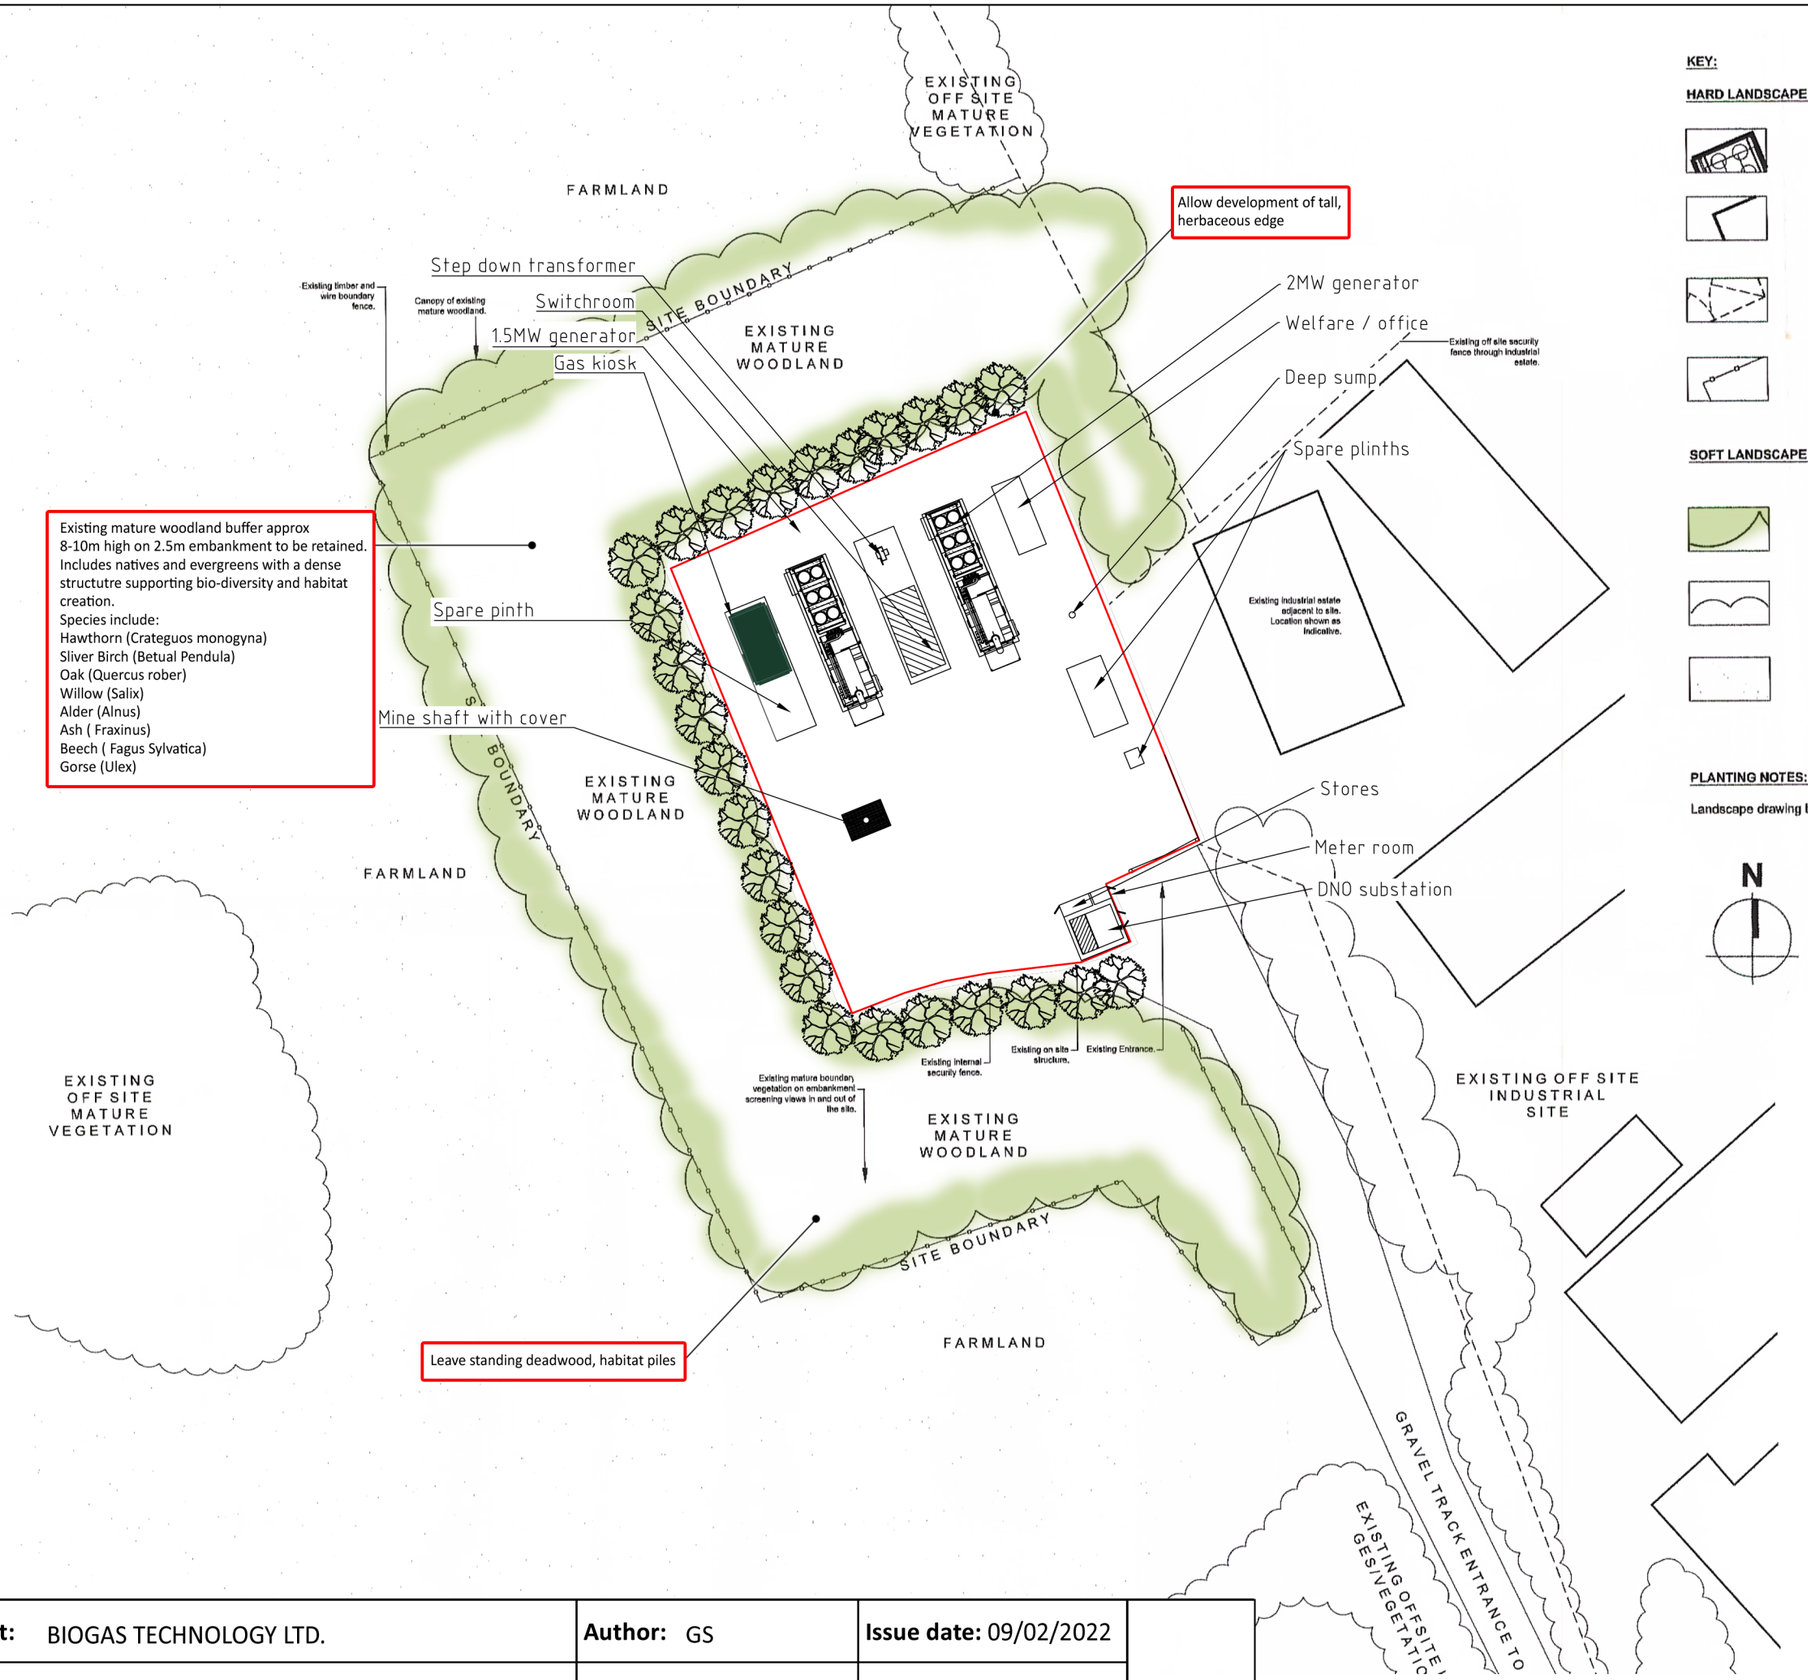


KEY:

HARD LANDSCAPE SCHEDULE

PROPOSED ON SITE UNITS:
Proposed Units to be installed in existing site. See YLEM Energy drawings for details.

EXISTING BUILDINGS:
Existing buildings on site and off site including Industrial estate adjacent to site. Locations of off site buildings shown as indicative. See YLEM Energy drawings for details.

EXISTING SECURITY FENCING:
Existing security fencing surrounding site and into adjacent industrial estate.
See YLEM Energy drawings for details.

EXISTING BOUNDARY FENCING:
Existing boundary timber and wire fencing on site boundary
See YLEM Energy drawings for details.

SOFT LANDSCAPE SCHEDULE

EXISTING MATURE WOODLAND/TREE PLANTING TO BE RETAINED:
All existing mature woodland boundary planting surrounding the site on existing embankment to be retained.

EXISTING OFF SITE PLANTING/HEDGES TO BE RETAINED:
Existing mature off site planting/hedges to be retained.

EXISTING FARMLAND SURROUNDING SITE:
Existing farmland surrounding the site.

PLANTING NOTES:

Landscape drawing based on a sketch layout. For accurate site measurements confirm on site.

Contains OS data © Crown copyright [and database right] (2019)

Client:	BIOGAS TECHNOLOGY LTD.	**Author:** GS	**Issue date:** 09/02/2022		
Project:	LAND AT LLAY HALL FARM, WREXHAM.	**Scale:** 1:500 @ A3	**Version:** V2		
Title:	LANDSCAPE ENHANCEMENT FOR GCNs	**Drawing No:** **SE0963-01_LEGGCN01_GS**			

Biora
63A King Street, Knutsford, Cheshire, WA16 6DX
Phone: 01565 755 337 **Website:** www.bioragroup.com