

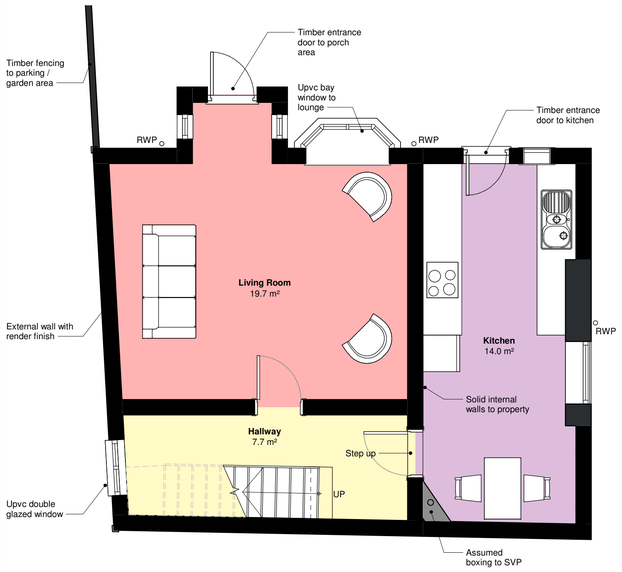


3 Ground Floor as Existing
Scale: 1 : 50

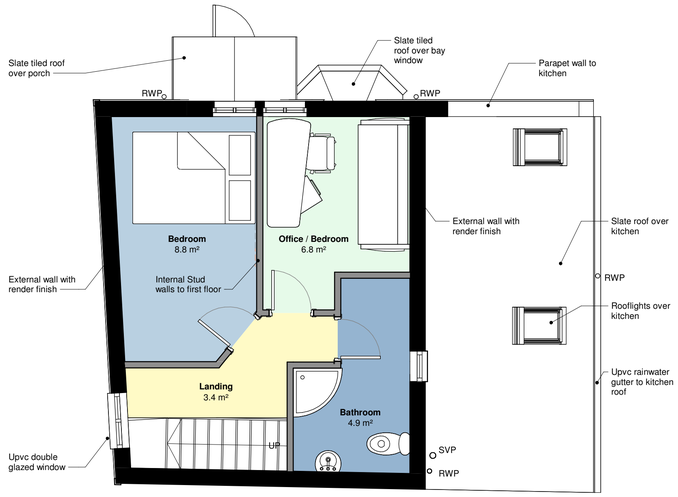

4 First Floor as Existing
Scale: 1 : 50

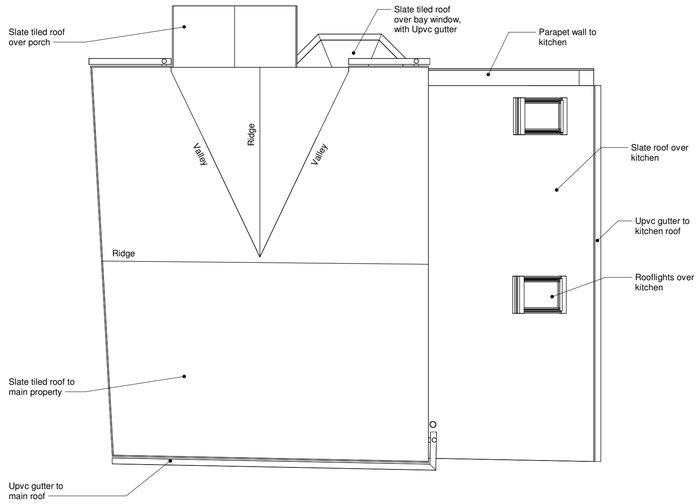


5 Roof Plan as Existing
Scale: 1 : 50




6 Front Elevation as Existing
Scale: 1 : 50




9 Side Elevation as Existing
Scale: 1 : 50

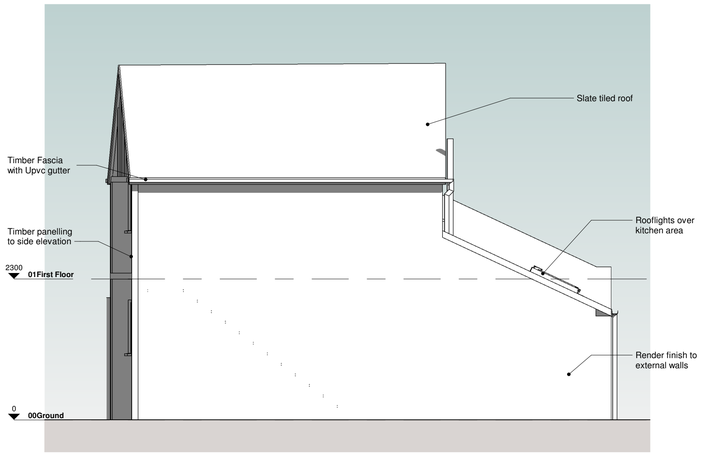

8 Rear Elevation as Existing
Scale: 1 : 50

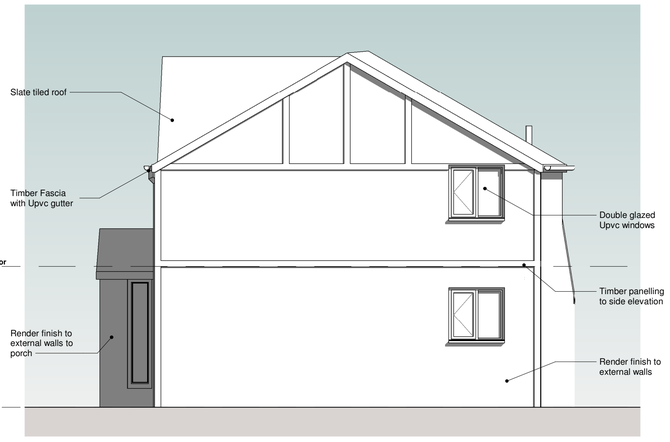

7 Road Elevation as Existing
Scale: 1 : 50

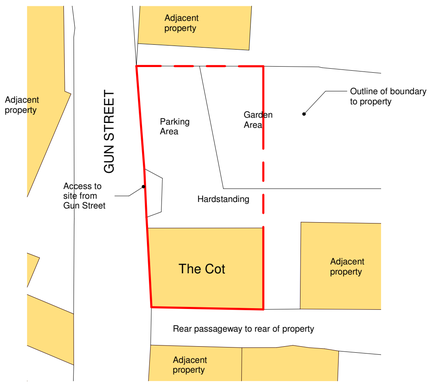

2 Site Plan as Existing
Scale: 1 : 200



1 Location Plan
Scale: 1 : 1250

Proposed SIte outlined in red

0m 1m 2m 3m 4m

A1

VISUAL SCALE 1:50 @ A1

This drawing must be printed in colour to be read correctly

Notes

Figured dimensions are to be used in all case.
Dimensions should not be scaled from drawing
All existing dimensions should be checked on site before commencement of the work.
Any discrepancies in dimensions should be clarified with the Architect prior to commencement of the work.
No deviation from this drawing will be permitted without the prior written consent of the Architect.
This drawing is to be read in conjunction with all the relevant Mechanical and Electrical drawings.
This drawing is to be read in conjunction with the relevant Structural Engineer's drawings, structural calculations and recommendations.
This drawing is to be read in conjunction with the relevant Fire Safety Strategy drawings

This drawing must be read in conjunction with LMA drawing 7500_Strategy_DesignersRiskAssessment which indicates all current and active designers risks that have been identified by Lovelock Mitchell Architects in accordance with the CDM Regulations 2015.

This drawing is copyright and to be returned to the architect on completion of the contract.

P1	First Issue of Drawing	TC	NM	24.12.21
Rev.	Revision description	Drawn	Checked	Date

Lovelock Mitchell Architects
3 Stanley Street, Chester, CH1 2LS
Tel +44 (0) 1244 404321

e-mail: admin@lovelockmitchell.com
web: www.lovelockmitchell.com

Project
Proposed First Floor Extension
The Cot, Gun Street, Rosset

Title
Location Plan, Site Plan and Floor Plans as Existing

LMA Project	Drawing number							Rev.
	Project	Originator	Zone	Level	Type	Role	Drawingnumber	
1841	TCR	LMA	XX	00	DR	A	2000	P1